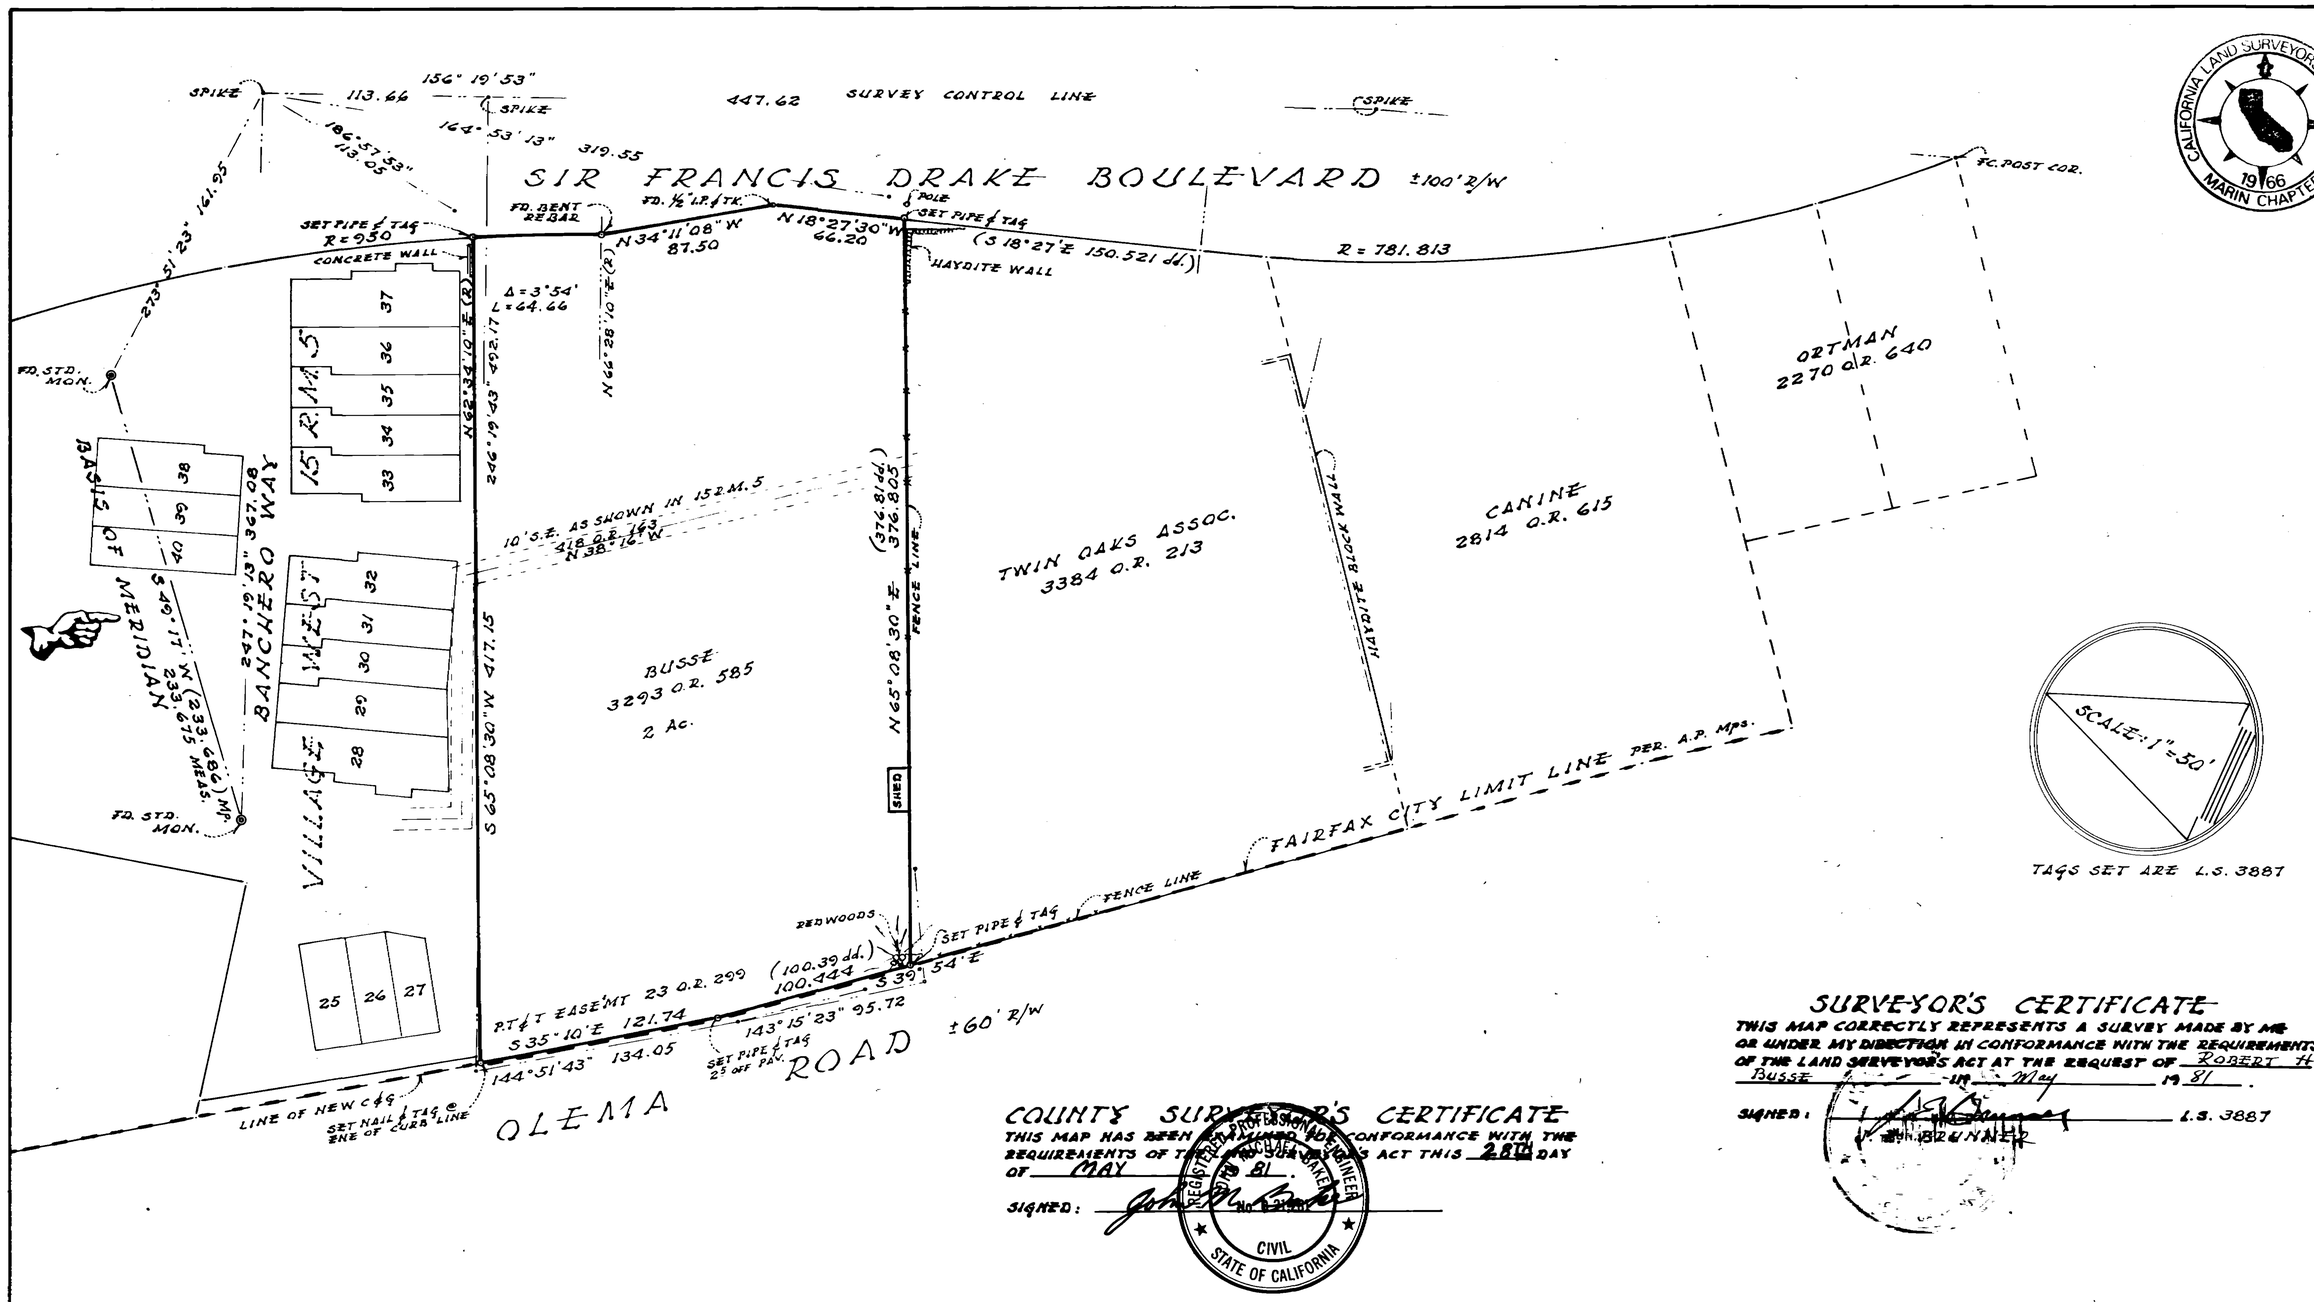

SURVEYOR'S CERTIFICATE

THIS MAP CORRECTLY REPRESENTS A SURVEY MADE BY ME OR UNDER MY DIRECTION IN CONFORMANCE WITH THE REQUIREMENTS OF THE LAND SURVEYOR'S ACT AT THE REQUEST OF Robert H. Busse IN May 19 81.

SIGNED: _____ L.S. 3887

COUNTY SURVEYOR'S CERTIFICATE

THIS MAP HAS BEEN EXAMINED AND IS IN CONFORMANCE WITH THE REQUIREMENTS OF THE LAND SURVEYOR'S ACT THIS 28TH DAY OF MAY 19 81.

SIGNED: _____

REGISTERED PROFESSIONAL ENGINEER — CIVIL — STATE OF CALIFORNIA

RECORDER'S CERTIFICATE

FILED THIS 25TH DAY OF June 19 81 AT 1:00 P.M.
IN BOOK 14 OF Surveys AT PAGE 16
SERIAL NO. 28245 FEE 1.00 AT THE REQUEST OF
Dept of Public Works.
W. Bruce Shafer
COUNTY RECORDER
Alice Lake
DEPUTY RECORDER

RECORD OF SURVEY

LANDS OF BUSSE 3293 O.R. 585

FAIRFAX MARIN CO., CALIFORNIA.

MAY 1981

JERRICO ASSOCIATES 77 MARK DRIVE SAN RAFAEL, CALIFORNIA.

174-050-60 6324 SHEET 1 OF 1

San 4937