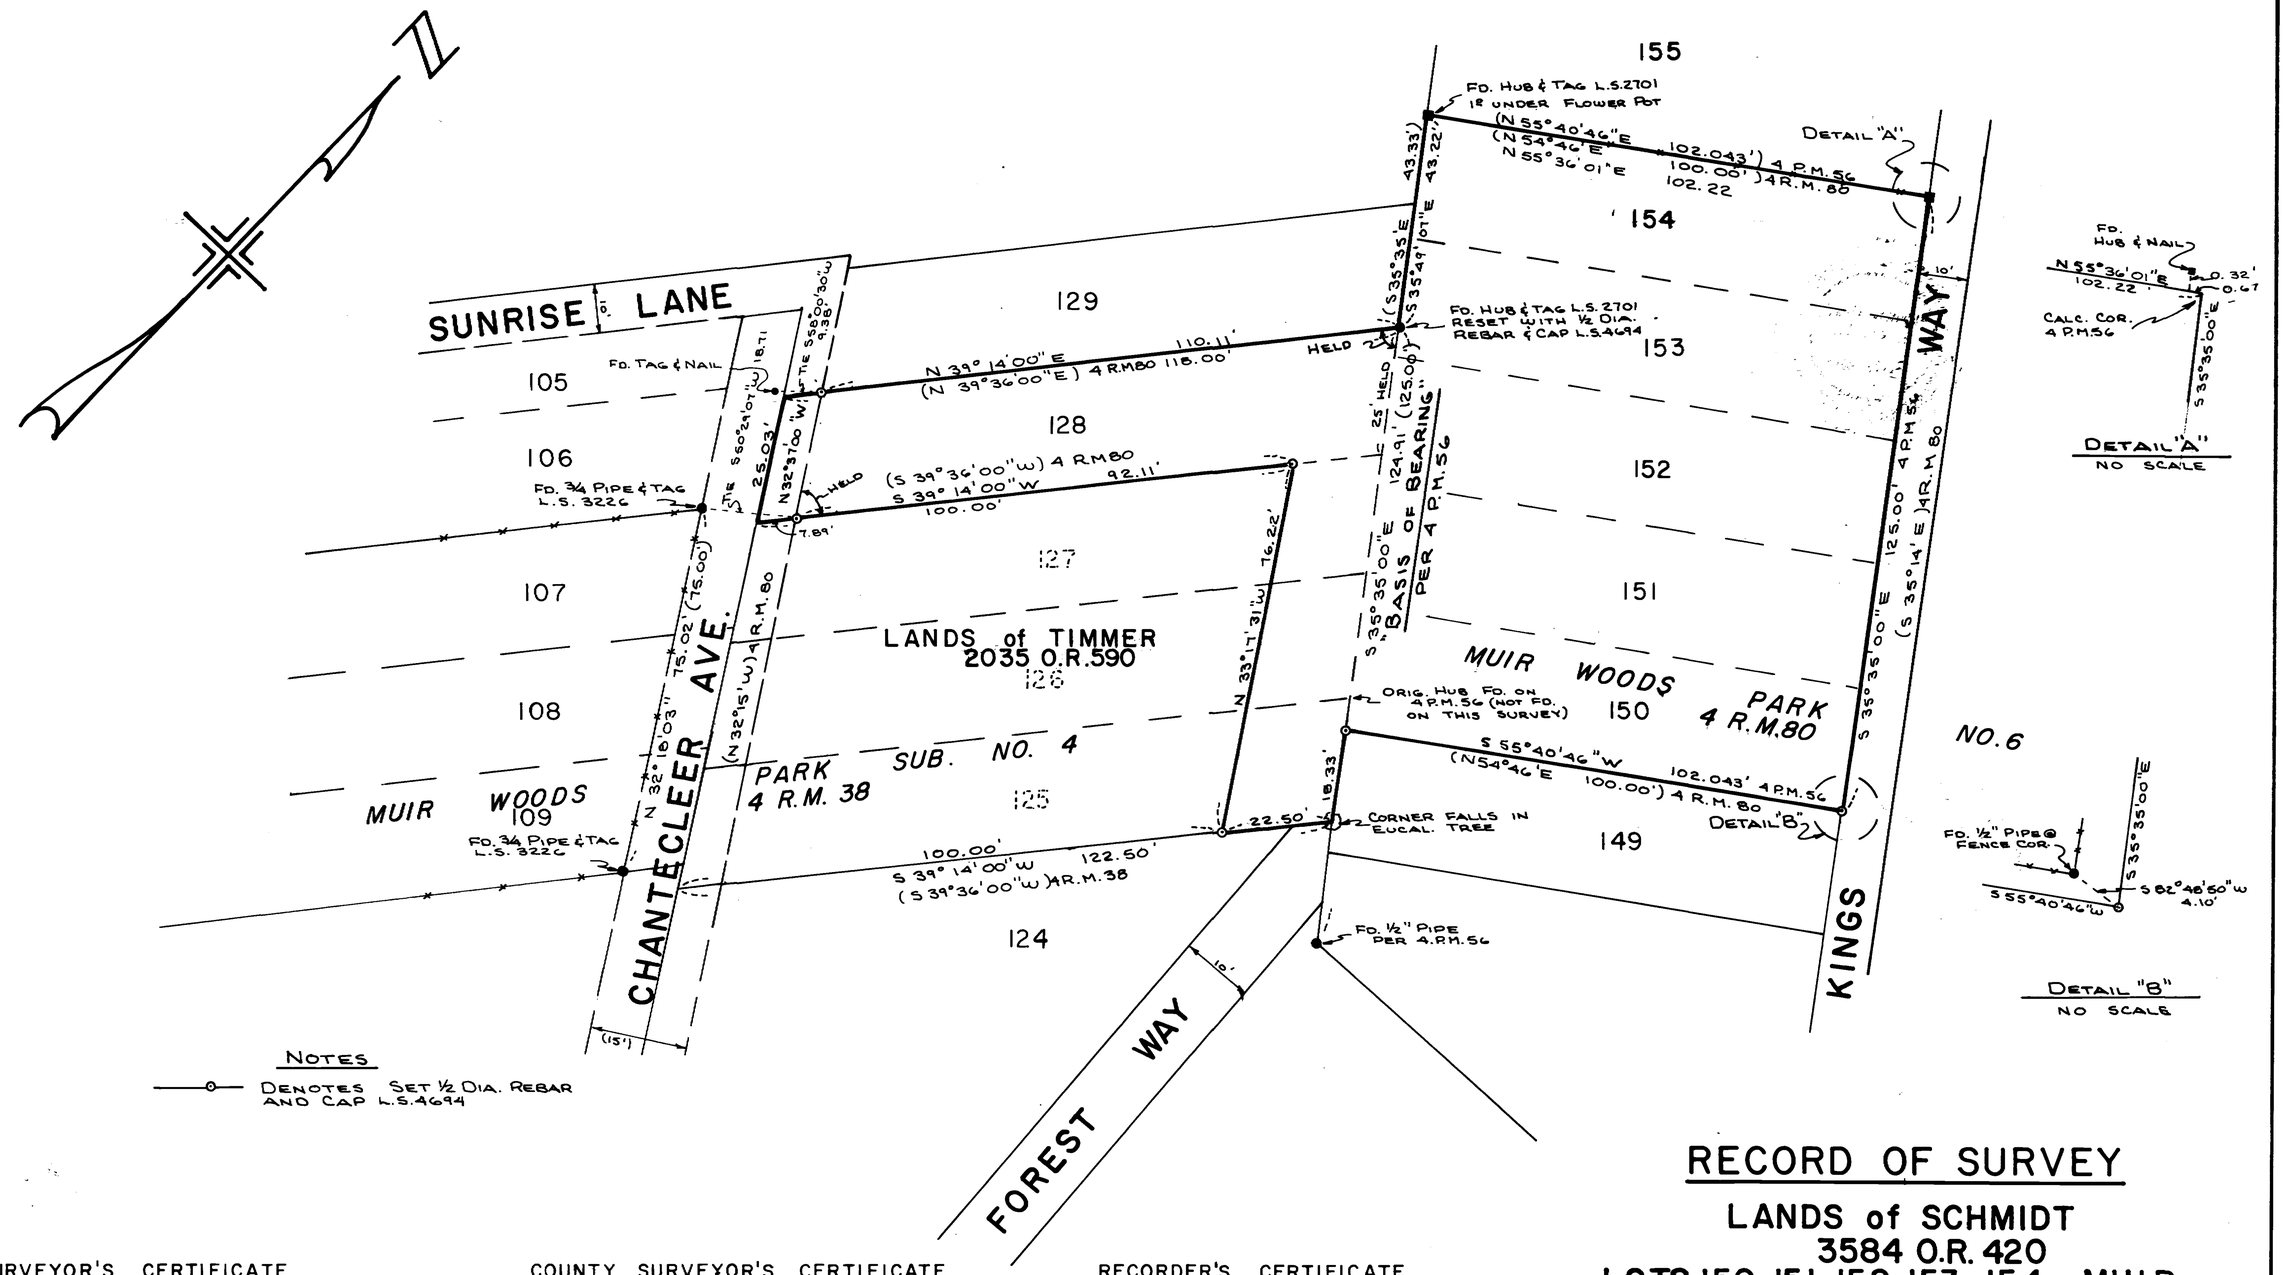

NOTES

—o— DENOTES SET 1/2 DIA. REBAR AND CAP L.S. 4694

RECORD OF SURVEY

LANDS of SCHMIDT
3584 O.R. 420
LOTS 150, 151, 152, 153, 154 MUIR WOODS PARK NO. 6 4 R.M. 80
LOTS 128, APTN. 127, 126, & 125 MUIR WOODS PARK NO. 4 4 R.M. 38

MARIN COUNTY — CALIFORNIA

SURVEYOR'S CERTIFICATE

THIS MAP CORRECTLY REPRESENTS A SURVEY MADE BY ME OR UNDER MY DIRECTION IN CONFORMANCE WITH THE REQUIREMENTS OF THE LAND SURVEYOR'S ACT AT THE REQUEST OF Baker Co. IN April 1981

Lawrence P. Doyle
LAWRENCE P. DOYLE
L.S. 4694

LICENSED LAND SURVEYOR LAWRENCE P. DOYLE No. 4594 STATE OF CALIFORNIA

COUNTY SURVEYOR'S CERTIFICATE

THIS MAP HAS BEEN EXAMINED FOR CONFORMANCE WITH THE REQUIREMENTS OF THE LAND SURVEYORS ACT THIS 15th DAY OF July 1981

S.R.M.
COUNTY SURVEYOR

REGISTERED PROFESSIONAL ENGINEER THOMAS RYAN FLINN No. C 23341 CIVIL STATE OF CALIFORNIA

RECORDER'S CERTIFICATE

FILED THIS 21st DAY OF July, 1981 AT 12:48 P.M. IN BOOK 17 OF SURVEYS AT PAGE 29 AT THE REQUEST OF THE DEPARTMENT OF PUBLIC WORKS SERIAL NO. 32420 FEE 6.00

W. BRUCE SHAFER
COUNTY RECORDER

Alice Lake
BY DEPUTY

A.P. 45-181-10 & 13 — A.P. 45-192-02

SCALE 1" = 20' APRIL 1981 JOB NO. 80-608

ANRIG — DOYLE
LICENSED LAND SURVEYORS
165 HELENS LANE, MILL VALLEY, CA.
SHEET 1 OF 1

Can 4960