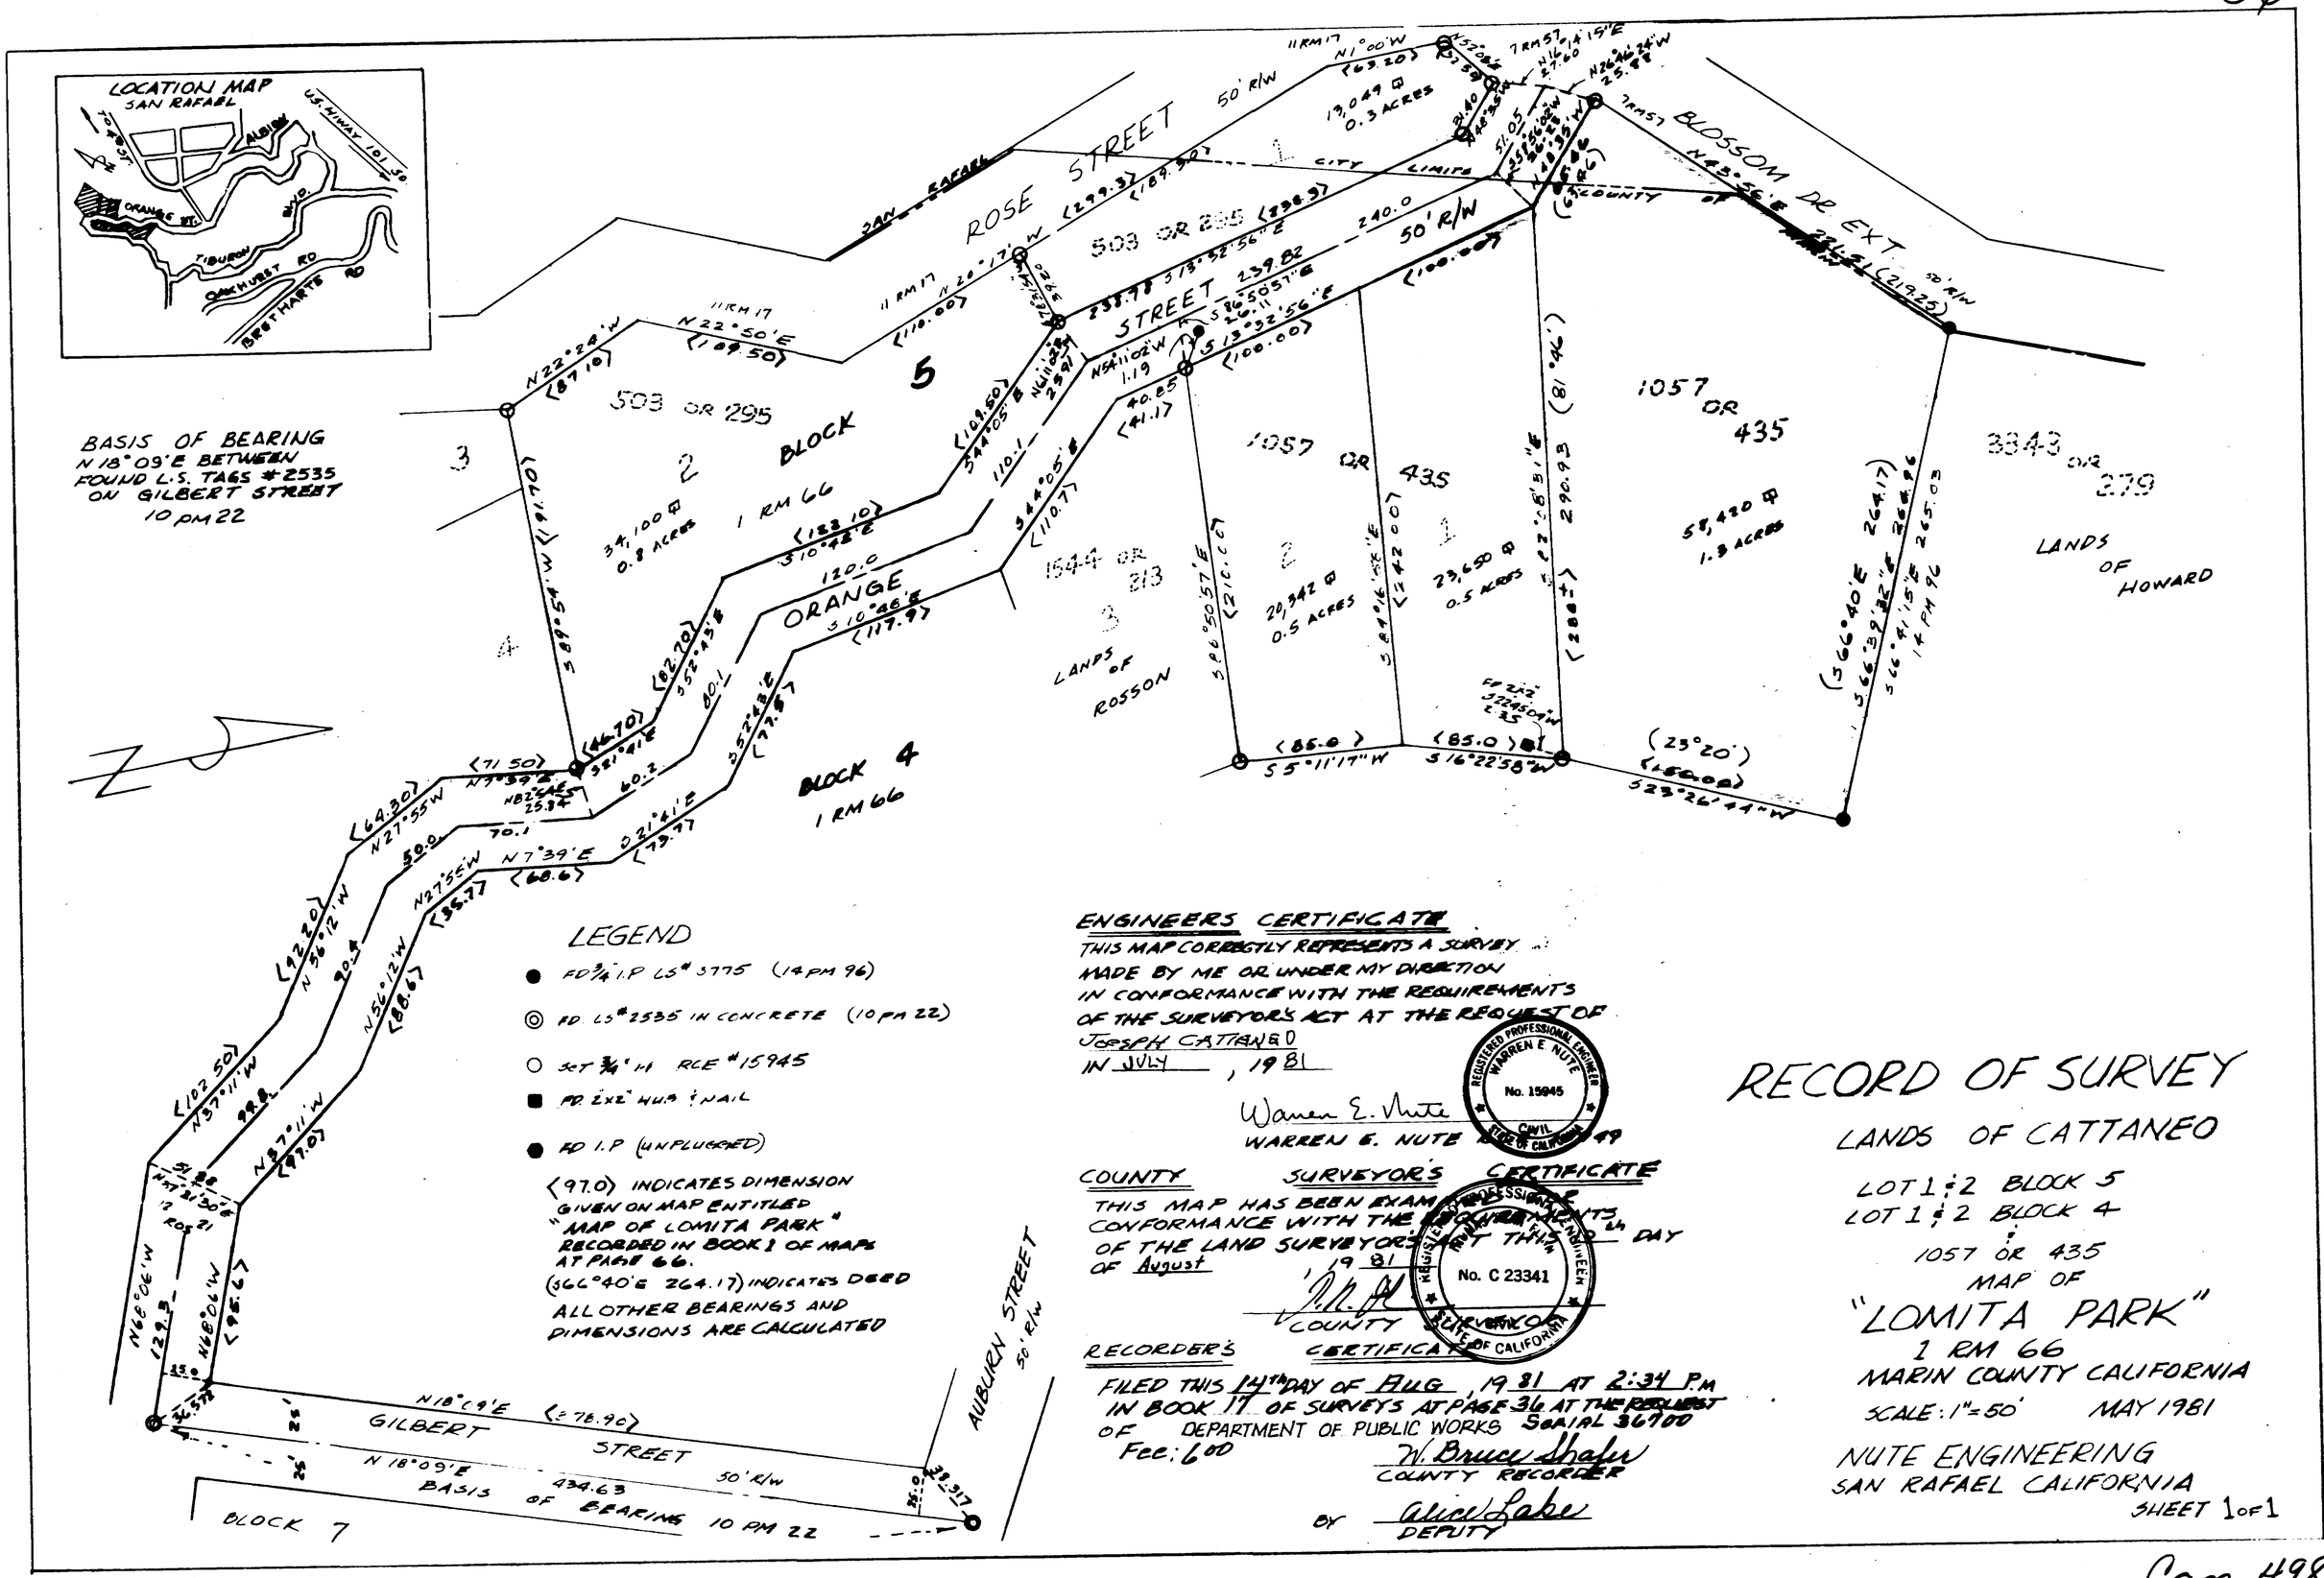

ENGINEERS CERTIFICATE

THIS MAP CORRECTLY REPRESENTS A SURVEY MADE BY ME OR UNDER MY DIRECTION IN CONFORMANCE WITH THE REQUIREMENTS OF THE SURVEYOR'S ACT AT THE REQUEST OF JOSEPH CATTANEO IN JULY, 1981

Warren E. Nute

WARREN E. NUTE

REGISTERED PROFESSIONAL ENGINEER WARREN E. NUTE No. 15945 CIVIL STATE OF CALIFORNIA

COUNTY SURVEYOR'S CERTIFICATE

THIS MAP HAS BEEN EXAMINED FOR CONFORMANCE WITH THE REQUIREMENTS OF THE LAND SURVEYOR'S ACT THIS 20th DAY OF August, 1981

COUNTY SURVEYOR

REGISTERED PROFESSIONAL ENGINEER No. C 23341 STATE OF CALIFORNIA

RECORDER'S CERTIFICATE

FILED THIS 14th DAY OF AUG, 1981 AT 2:34 P.M. IN BOOK 17 OF SURVEYS AT PAGE 36 AT THE REQUEST OF DEPARTMENT OF PUBLIC WORKS SERIAL 36700

Fee: 6.00

W. Bruce Shafer
COUNTY RECORDER

BY Alice Lake
DEPUTY

RECORD OF SURVEY

LANDS OF CATTANEO

LOT 1 & 2 BLOCK 5
LOT 1 & 2 BLOCK 4
1057 OR 435

MAP OF

"LOMITA PARK"
1 RM 66
MARIN COUNTY CALIFORNIA

SCALE: 1" = 50' MAY 1981

NUTE ENGINEERING
SAN RAFAEL CALIFORNIA

SHEET 1 OF 1

Can 4980

4677