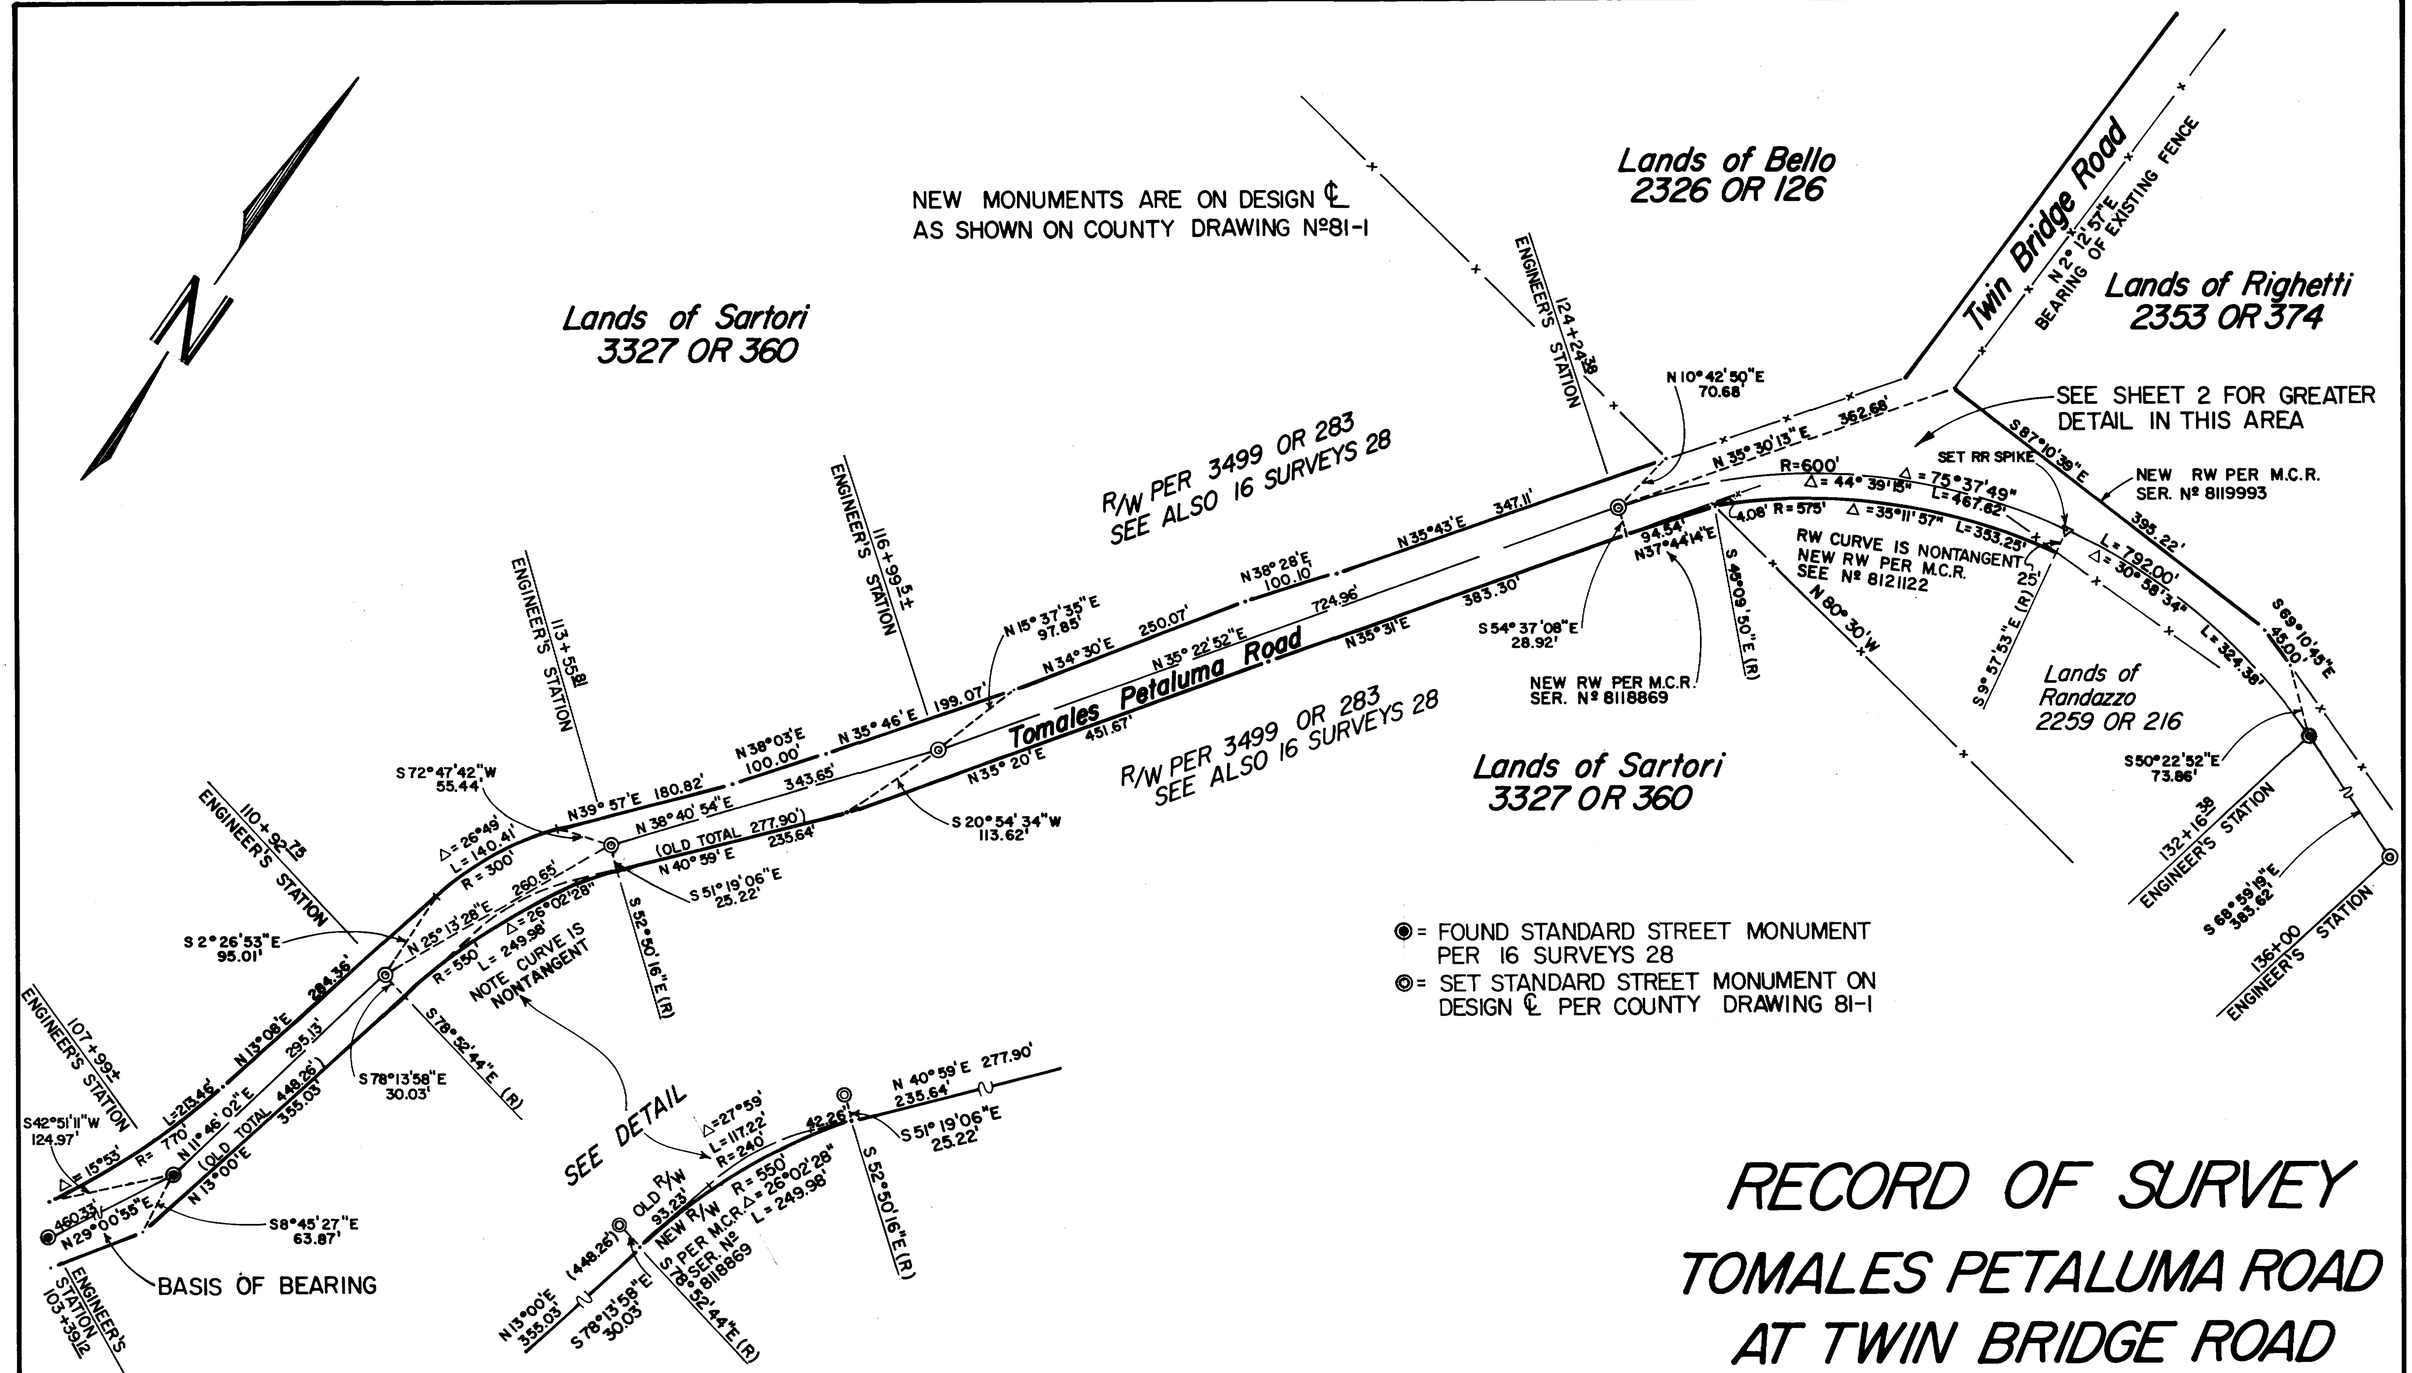

◉ = FOUND STANDARD STREET MONUMENT PER 16 SURVEYS 28

◎ = SET STANDARD STREET MONUMENT ON DESIGN ℄ PER COUNTY DRAWING 81-1

RECORD OF SURVEY
TOMALES PETALUMA ROAD AT TWIN BRIDGE ROAD

DEPARTMENT OF PUBLIC WORKS
COUNTY OF MARIN, CALIFORNIA

FIELD BOOK 381

SCALE THIS SHEET: 1"=100'

SHEET 1 OF 2

SURVEYOR'S CERTIFICATE

This map correctly represents a survey made by me or under my direction in conformance with the requirements of the Land Surveyors Act at the request of COUNTY OF MARIN DEPARTMENT OF PUBLIC WORKS in APRIL, 19 81

Donald S. Thomas

LS No. 3288

COUNTY SURVEYOR'S CERTIFICATE

This map has been examined for conformance with the requirements of the Land Surveyors Act this 17th day of August, 19 81

REGISTERED PROFESSIONAL ENGINEER THOMAS M. WHITE No. C 23341 CIVIL STATE OF CALIFORNIA

County Surveyor

By Deputy

RECORDER'S CERTIFICATE

Filed this 25th day of August, 19 81 at 9:50 A.M. in Book 17 of Surveys at page 38 at the request of Dept of Public Works

Serial 38251

W. Bruce Shafer

County Recorder

By Deputy Alice Lake

BASIS OF BEARING

N29°00'55"E BETWEEN MONUMENTS AT ENGINEER'S STATIONS 103+39.12 AND 107+99± PER 16 SURVEYS 28. THIS BEARING IS ON THE CALIFORNIA COORDINATE SYSTEM, ZONE 3.

Can 4992

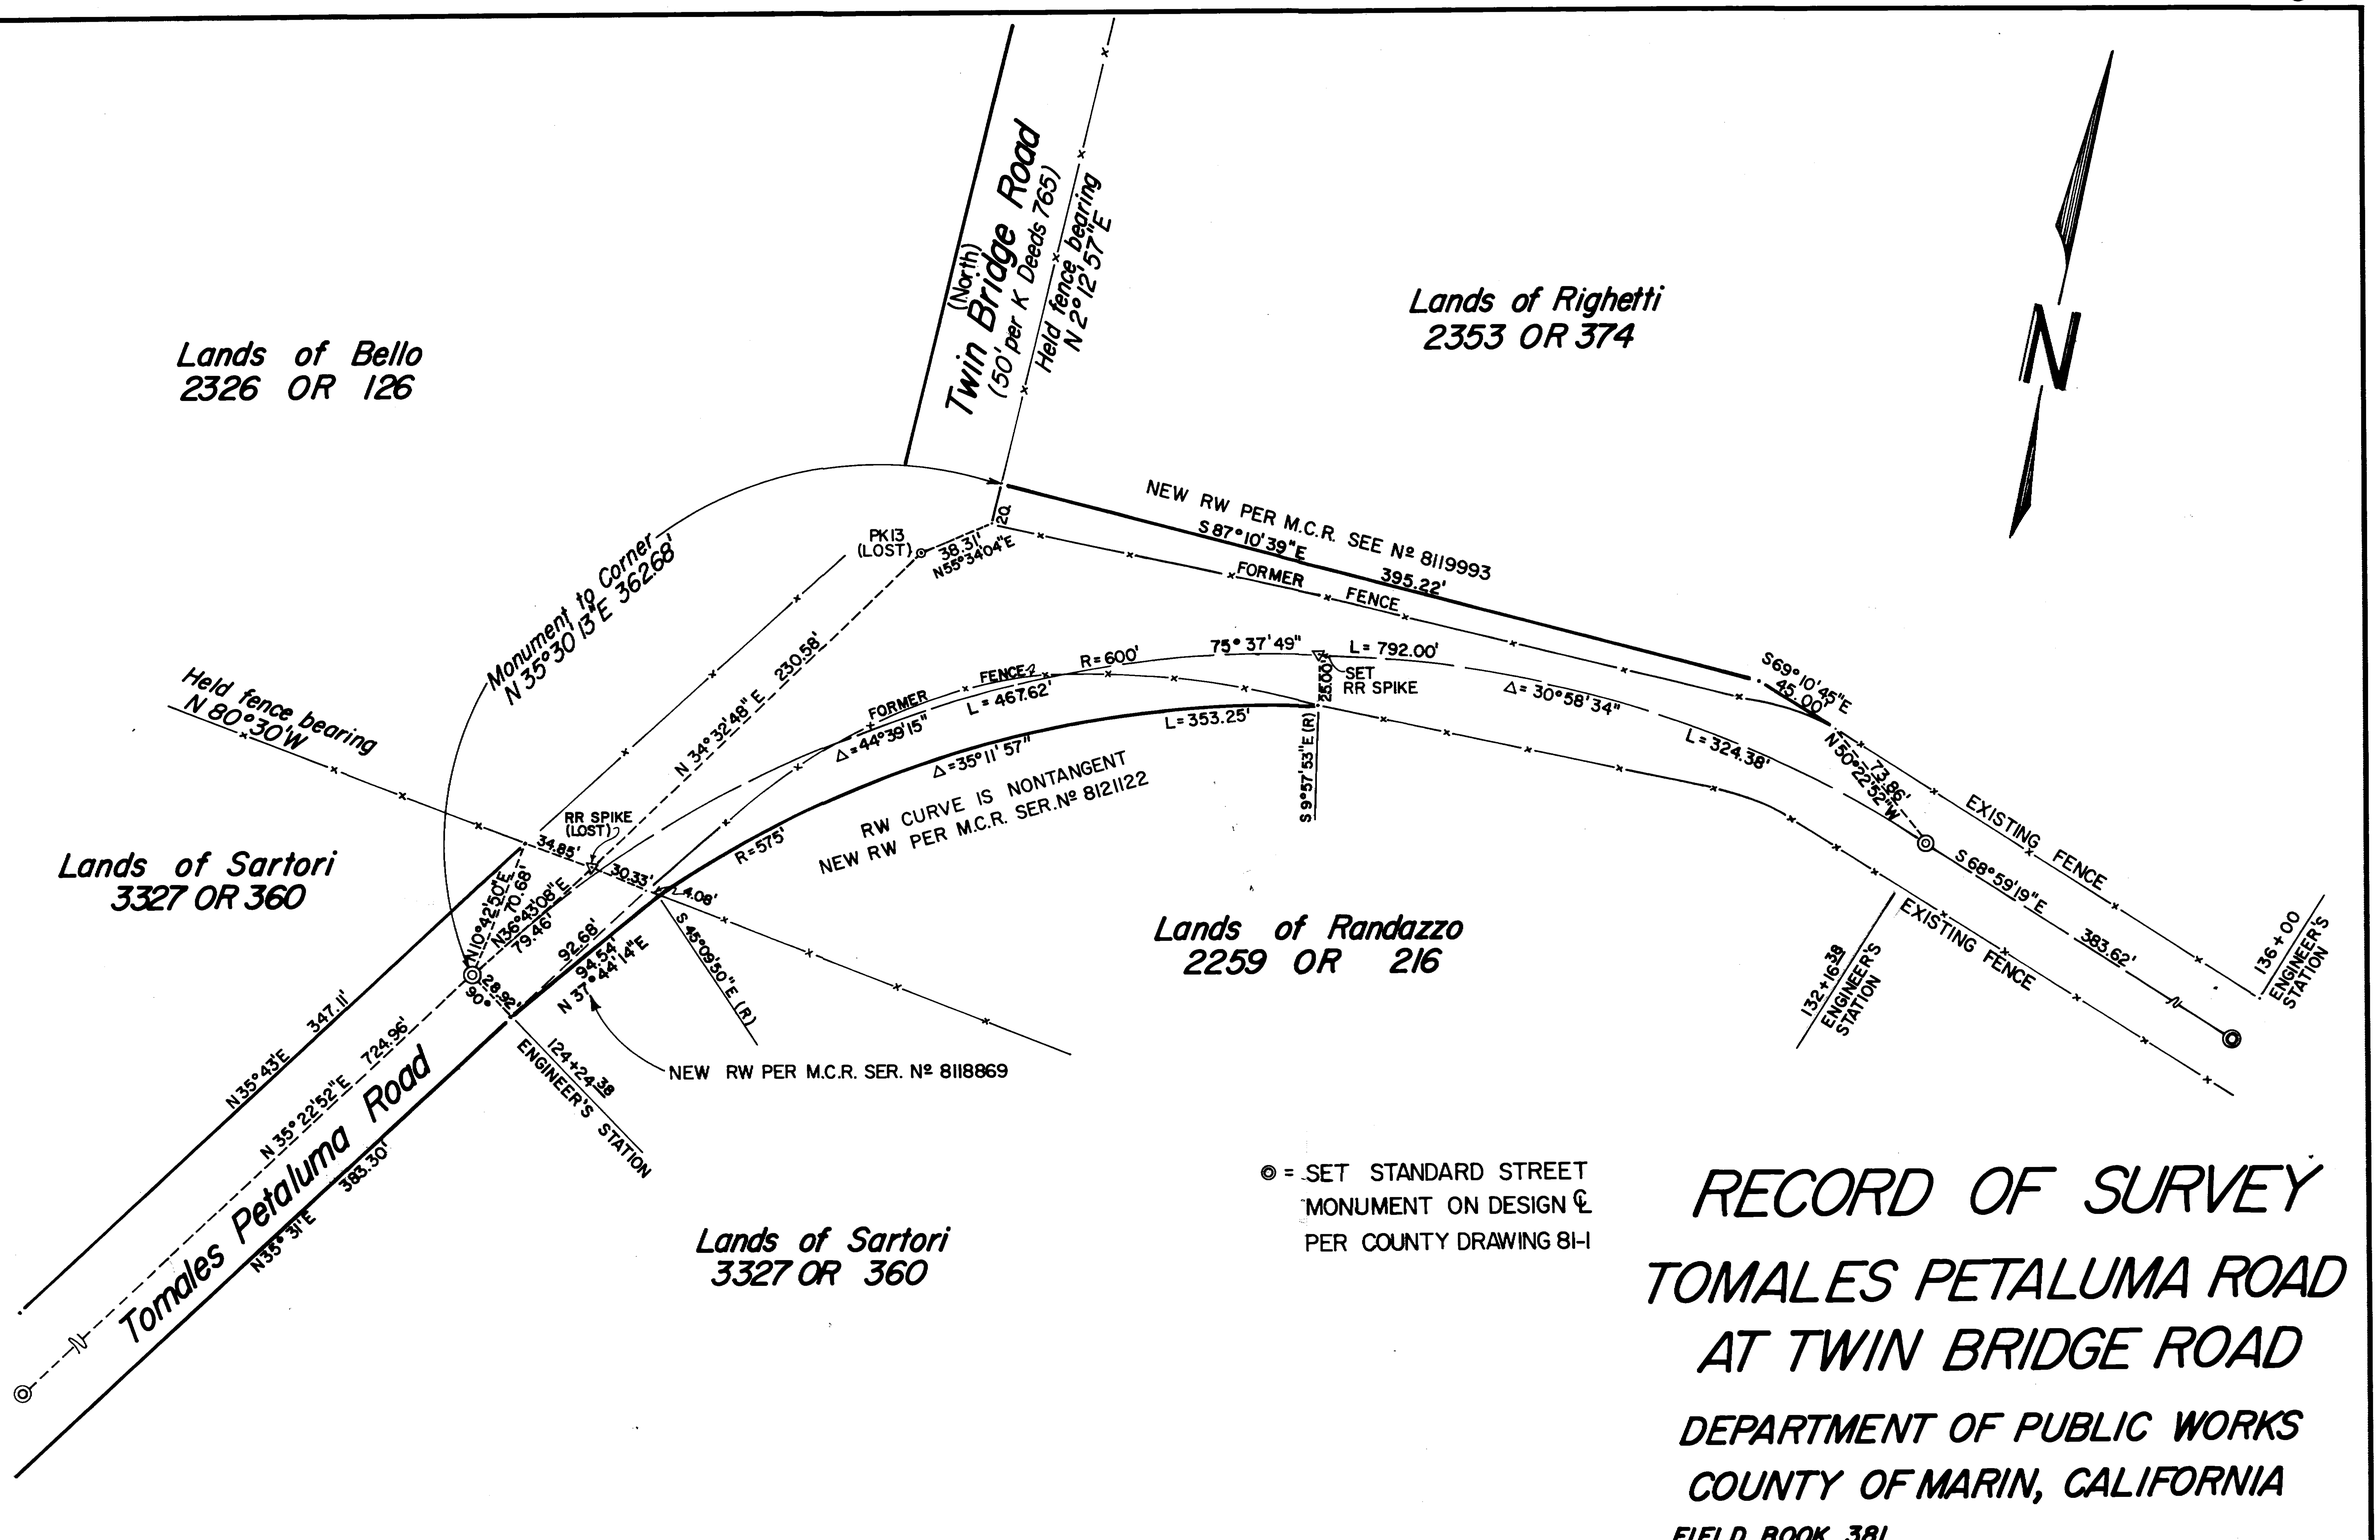

◎ = SET STANDARD STREET MONUMENT ON DESIGN ℄ PER COUNTY DRAWING 81-1

RECORD OF SURVEY
TOMALES PETALUMA ROAD AT TWIN BRIDGE ROAD

DEPARTMENT OF PUBLIC WORKS
COUNTY OF MARIN, CALIFORNIA

FIELD BOOK 381
SCALE THIS SHEET: 1"=50'

SHEET 2 OF 2

Can 4992