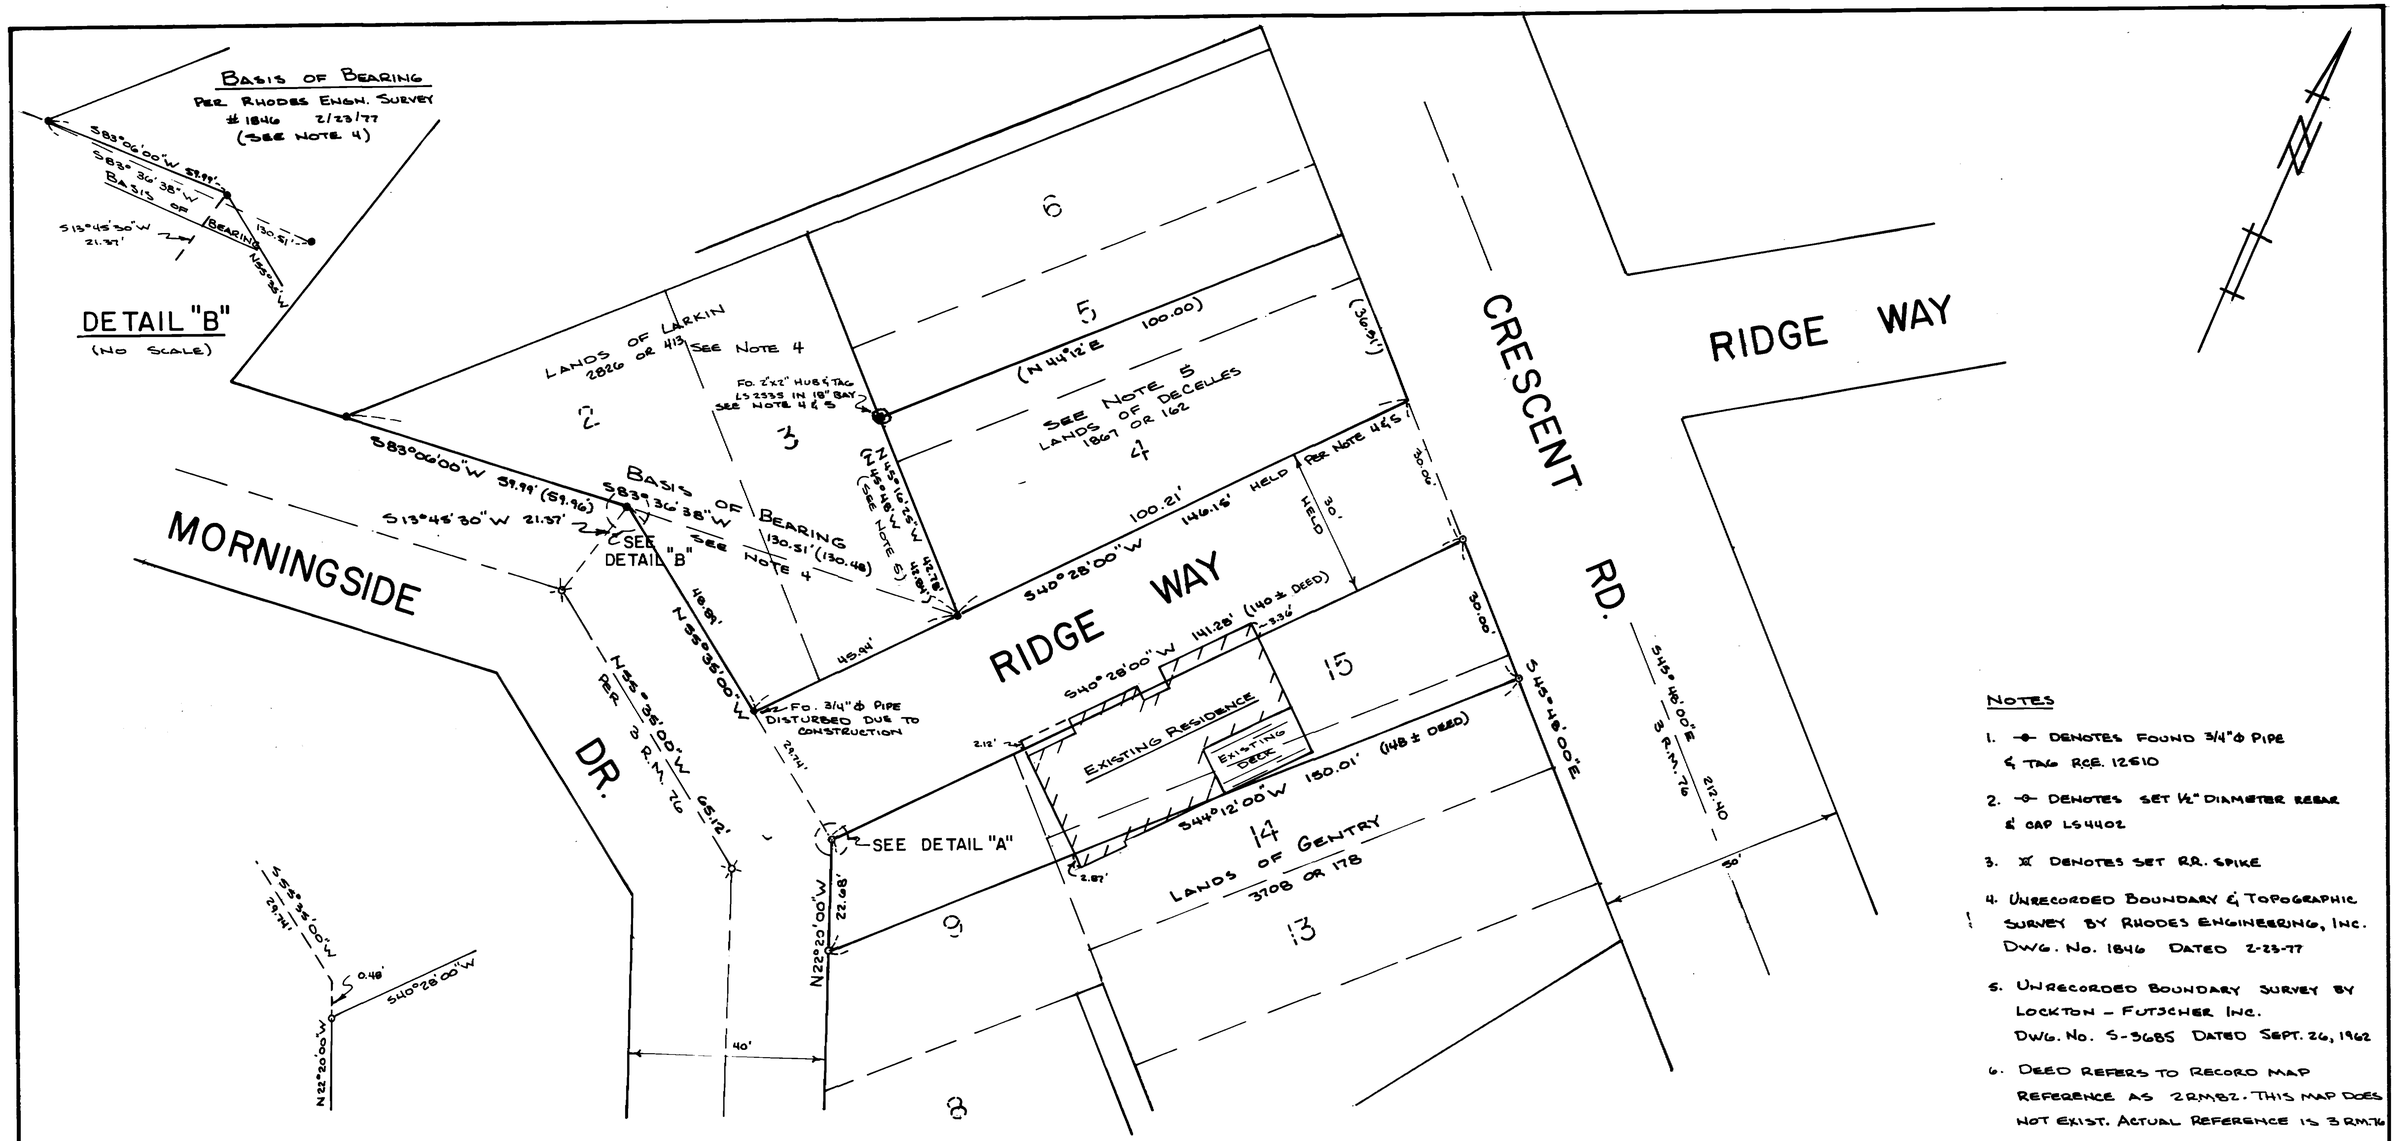

NOTES

1. ⊙ DENOTES FOUND 3/4"Ø PIPE & TAG RCE. 12610
2. ⊙ DENOTES SET ½" DIAMETER REBAR & CAP LS 4402
3. ⊠ DENOTES SET R.R. SPIKE
4. UNRECORDED BOUNDARY & TOPOGRAPHIC SURVEY BY RHODES ENGINEERING, INC. DWG. No. 1846 DATED 2-23-77
5. UNRECORDED BOUNDARY SURVEY BY LOCKTON - FUTSCHER INC. DWG. No. S-3685 DATED SEPT. 26, 1962
6. DEED REFERS TO RECORD MAP REFERENCE AS 2 RM 82. THIS MAP DOES NOT EXIST. ACTUAL REFERENCE IS 3 RM 76

RECORD OF SURVEY

LANDS OF GRIMSTVEDT

3319 O.R. 007

BEING LOT 15 & A PORTION OF LOTS 9 & 14, BLOCK "I"
MAP OF MORNINGSIDE, SECTION No. 1,
3 R.M. 76
CORTE MADERA, COUNTY OF MARIN
MARCH 1981

ANRIG - DOYLE
LICENSED LAND SURVEYORS
165 HELENS LANE, MILL VALLEY, CA.

SHEET 1 OF 1
SCALE 1"= 20' AP 25-025-11 JOB NO. 81-680

SURVEYOR'S CERTIFICATE

THIS MAP CORRECTLY REPRESENTS A SURVEY MADE BY ME OR UNDER MY DIRECTION IN CONFORMANCE WITH THE REQUIREMENTS OF THE LAND SURVEYOR'S ACT AT THE REQUEST OF GRANT GILDROY IN MARCH 1981

WILLIAM S. ANRIG L.S. 4402

LICENSED LAND SURVEYOR WILLIAM S. ANRIG No. 4402 STATE OF CALIFORNIA

COUNTY SURVEYOR'S CERTIFICATE

THIS MAP HAS BEEN EXAMINED FOR CONFORMANCE WITH THE REQUIREMENTS OF THE LAND SURVEYORS ACT THIS 17th DAY OF Dec 1981

COUNTY SURVEYOR

REGISTERED PROFESSIONAL ENGINEER THOMAS RYAN FLINN No. C 23341 CIVIL STATE OF CALIFORNIA

RECORDER'S CERTIFICATE

FILED THIS 17th DAY OF Dec, 1981
AT 3:20 P.M. IN BOOK 17 OF SURVEYS
AT PAGE 50 AT THE REQUEST OF
THE DEPARTMENT OF PUBLIC WORKS
SERIAL NO. 55042 FEE 6.00

W. BRUCE SHAFER
COUNTY RECORDER

BY DEPUTY

Case 5047