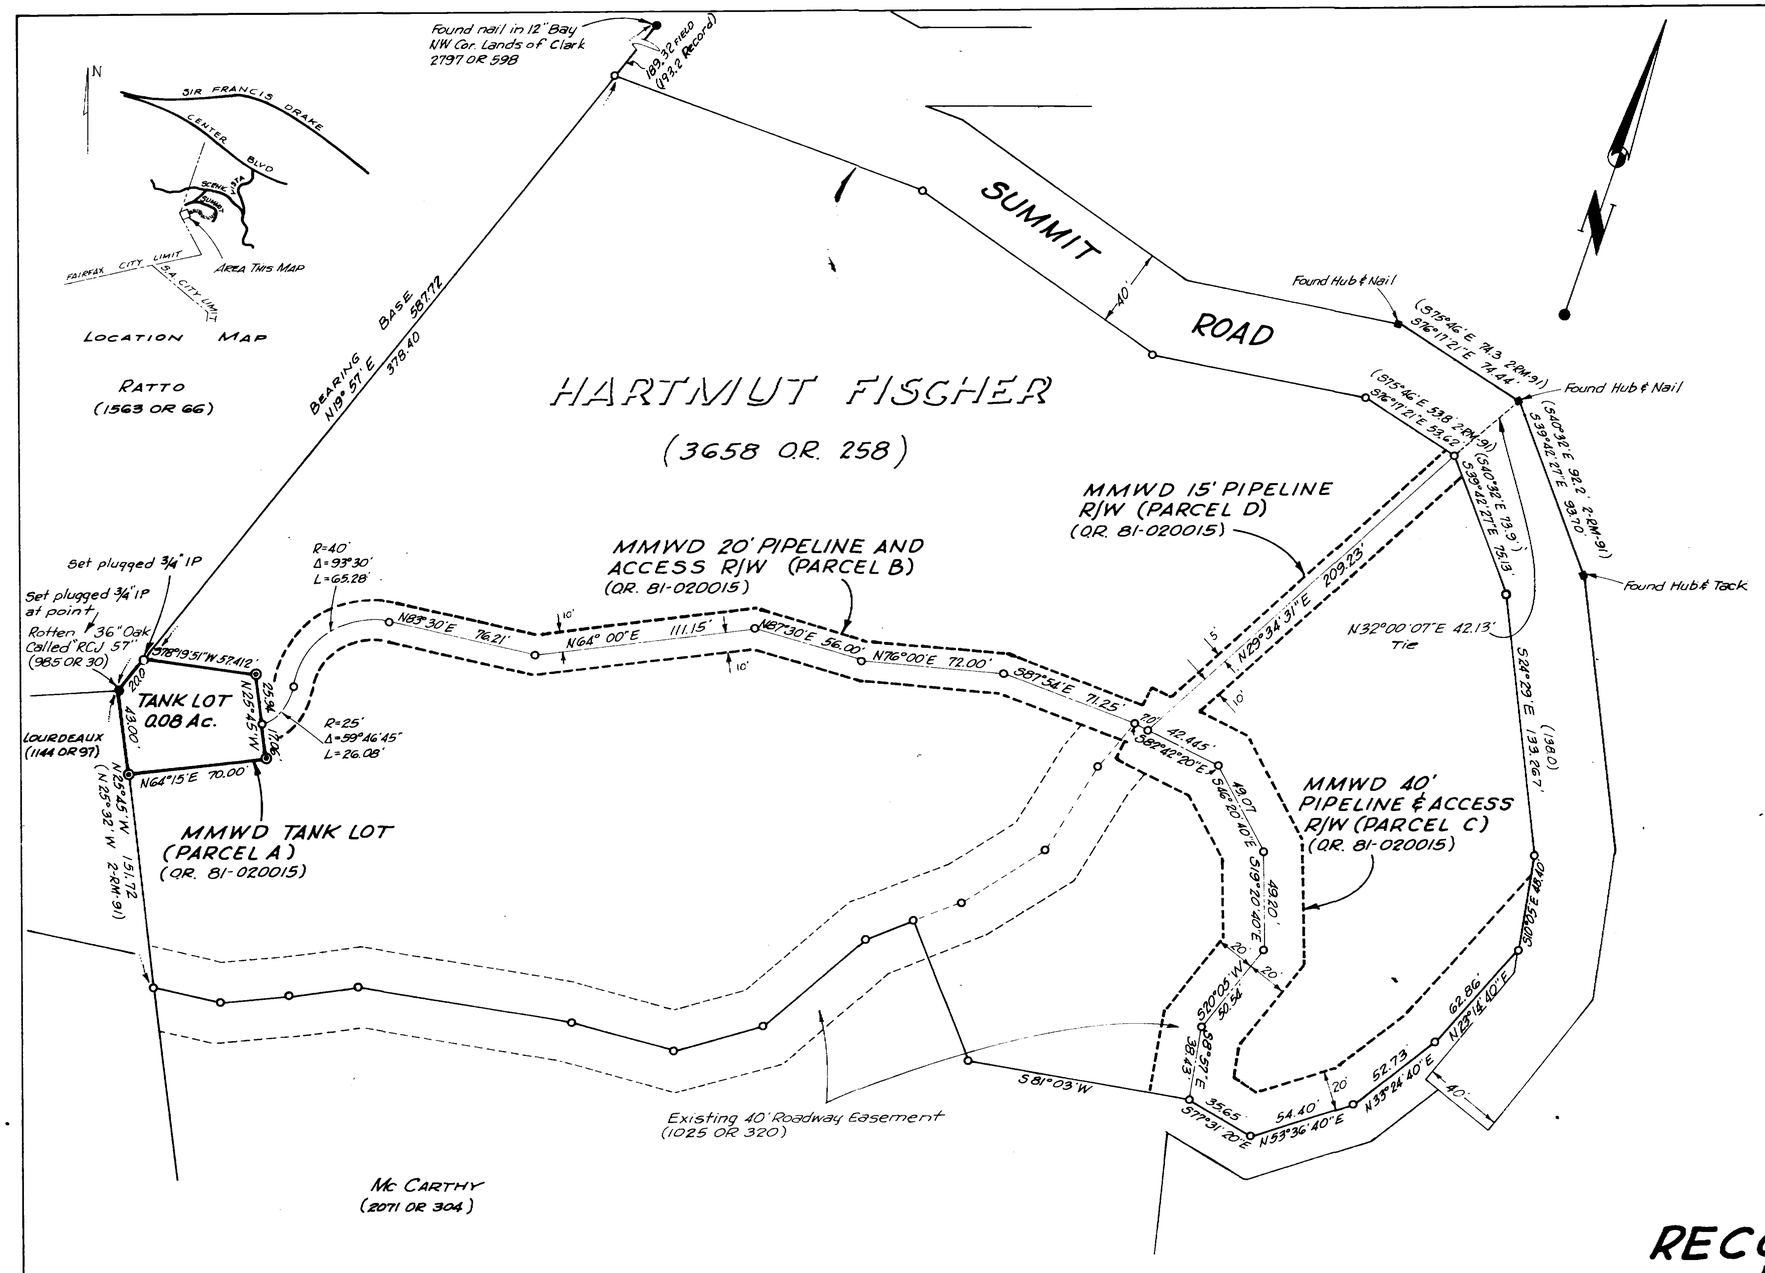

SURVEYOR'S CERTIFICATE

This map correctly represents a survey made by me or under my direction in July 1981 conformance with the requirements of the land Surveyor's Act at the request of the Marin Municipal Water District.

Stanley J. Soldavini L.S. 3444

LICENSED LAND SURVEYOR
STANLEY J. SOLDAVINI
No. 3444
STATE OF CALIFORNIA

COUNTY SURVEYOR'S CERTIFICATE

This map has been examined for conformance with the requirements of the Land Surveyor's Act. This 9th day of November 1981.

County Surveyor

REGISTERED PROFESSIONAL ENGINEER
THOMAS RYAN HANN
No. C 23341
CIVIL
STATE OF CALIFORNIA

RECORDER'S CERTIFICATE

Filed this 29th day of December 1981, at 2:00 P.M. in Book 17 of Surveys at Page 58 at the request of the Department of Public Works. Serial No. 56451

Fee No Fee

W. Bruce Shafer
County Recorder

Alice Lake
By Deputy

NOTES

●■ ..... Indicates found points as noted

◎ ..... Set District monument, 1½" I.P. in conc. with brass disk Stamped M.M.W.D. cor. LS 3444

○ ..... Indicates angle point and or dimension point not set unless otherwise noted

( ) Indicates reference to Record Data

BASIS OF BEARING

Basis of Bearing of this Survey is the course N19°57'E 587.72' as delineated by the found points Rotten 36" Oak an nail in 12" Bay.

RECORD of SURVEY

RECORDERS SERIAL NO. 81-020015

MARIN MUNICIPAL WATER DISTRICT
SUMMIT RD. TANK LOT PARCEL AND
ASSOCIATED RIGHTS OF WAY LYING IN
SAN ANSELMO, MARIN COUNTY CALIFORNIA

SCALE 1"= 50' MAY 1981

Stanley J. Soldavini L.S. 3444
M.M.W.D. 220 Nellen Ave. Corte Madera, California Sheet 1 of 1

Case 5057