SURVEYOR'S CERTIFICATE:
THIS MAP CORRECTLY REPRESENTS A SURVEY MADE BY ME OR UNDER MY DIRECTION IN CONFORMANCE WITH THE REQUIREMENTS OF THE LAND SURVEYOR'S ACT AT THE REQUEST OF SEASTRAND, A JOINT VENTURE, IN OCTOBER, 1981

Dominic J. Selmi 1/13/81
DOMINIC J. SELMI
R.C.E. 9788

REGISTERED PROFESSIONAL ENGINEER
DOMINIC J. SELMI
NO. 9788
CIVIL
STATE OF CALIFORNIA

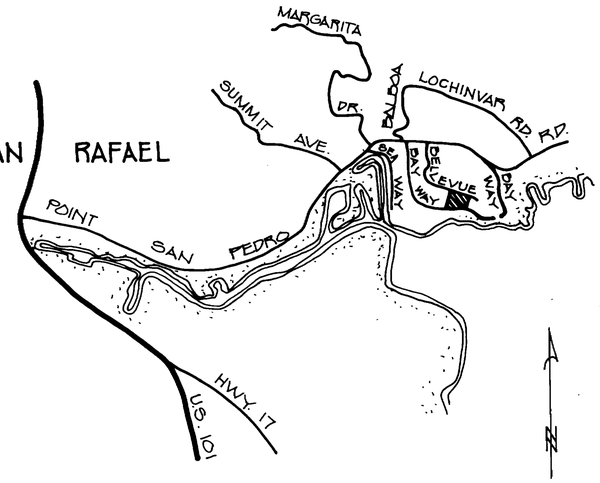

LOCATION MAP
NOT TO SCALE

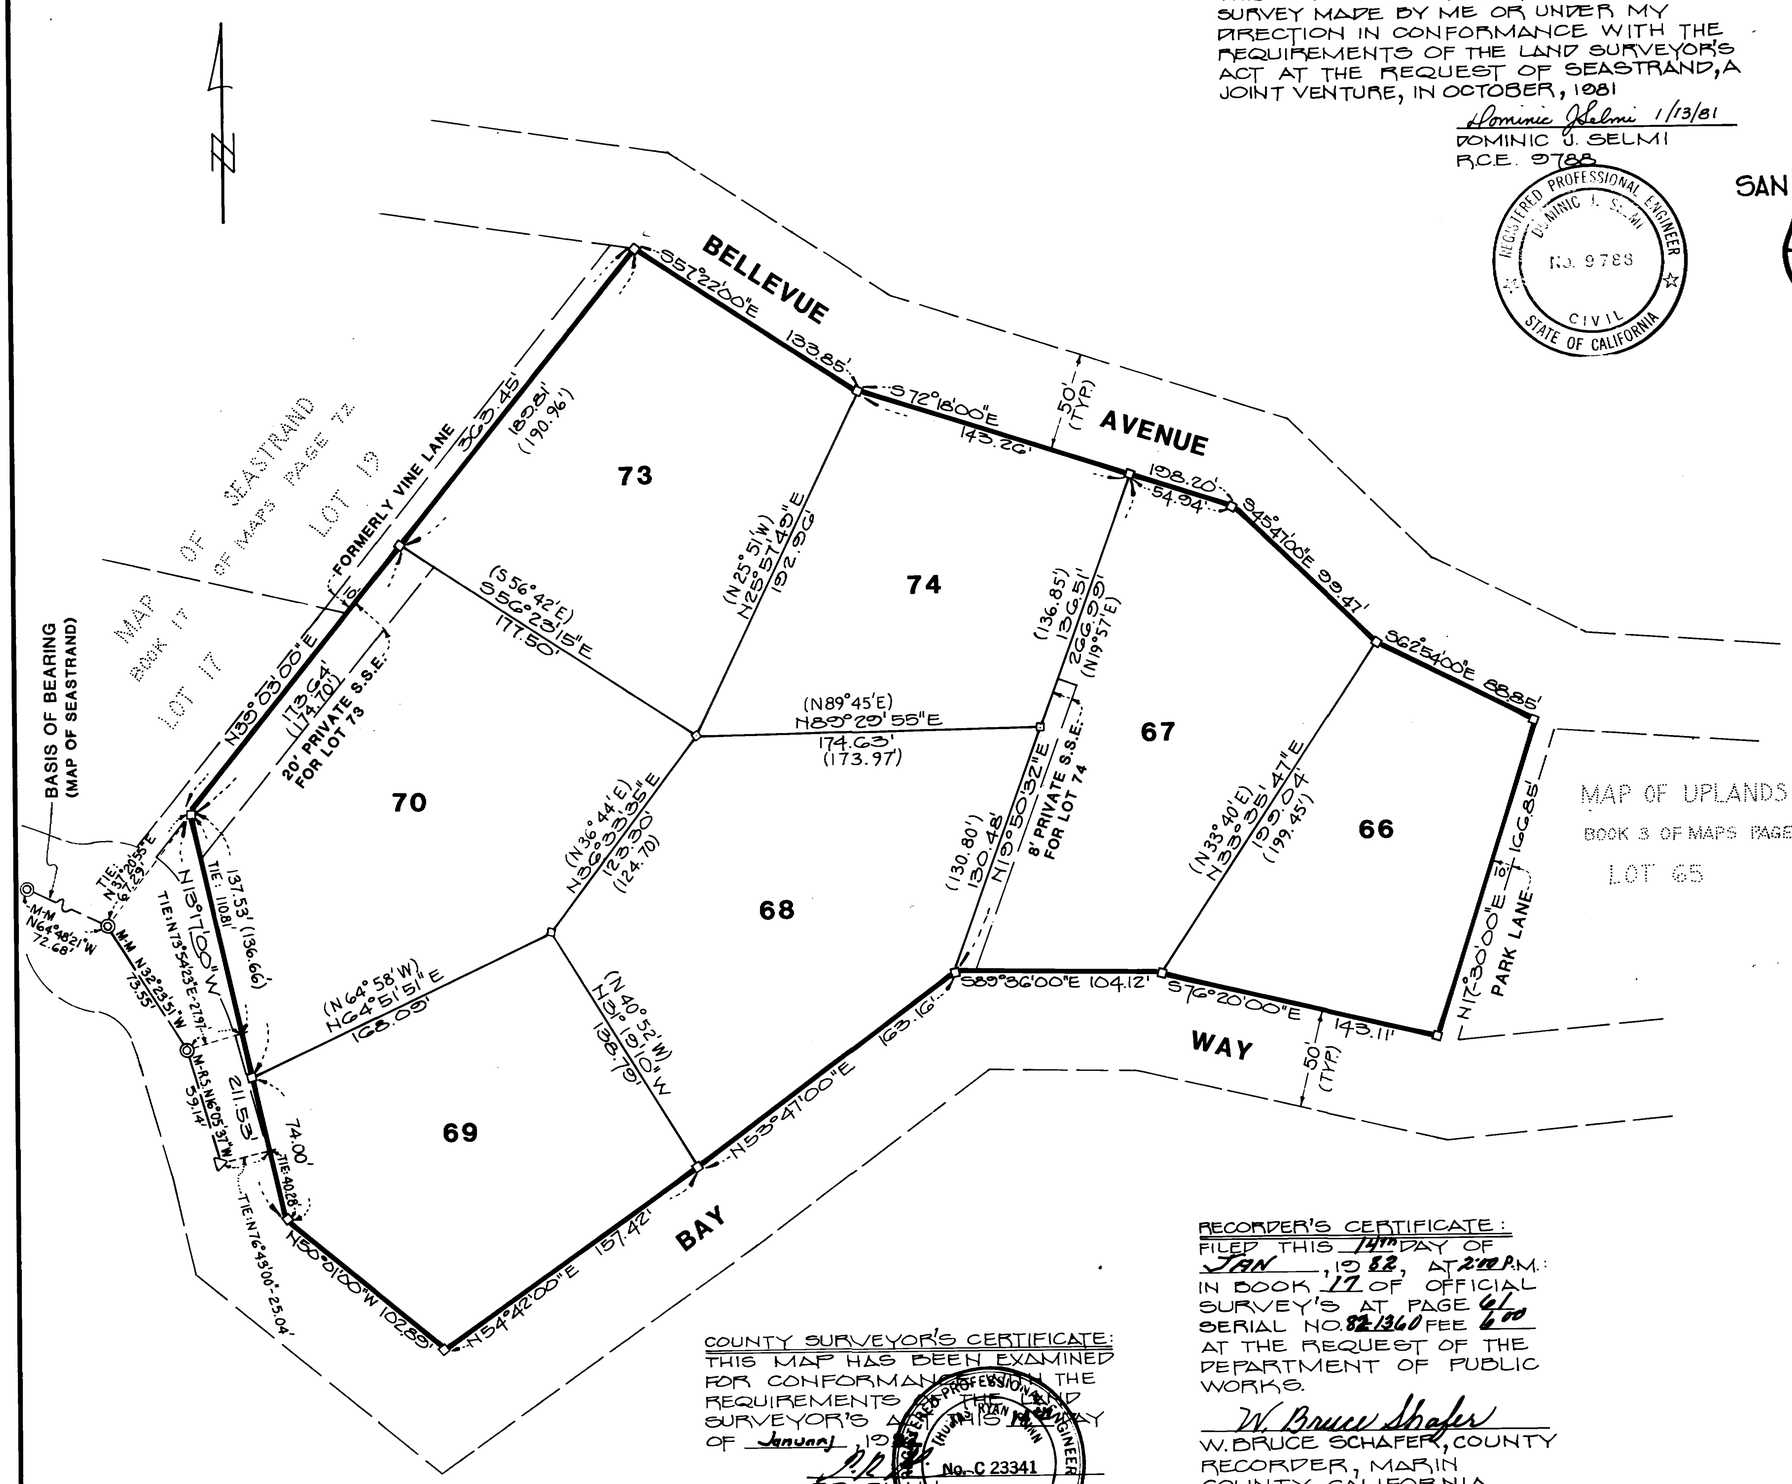

LEGEND:

S.S.E.	SANITARY SEWER EASEMENT (UNRECORDED)
□	SET 2 X 2 HUB
◎	FOUND STD. CITY OF SAN RAFAEL STREET MONUMENT
△	FOUND RAILROAD SPIKE
( )	RECORD BEARING OR DISTANCE "MAP OF UPLANDS," BOOK 3 OF MAPS, PAGE 4

COUNTY SURVEYOR'S CERTIFICATE:
THIS MAP HAS BEEN EXAMINED FOR CONFORMANCE WITH THE REQUIREMENTS OF THE SURVEYOR'S ACT THIS 14th DAY OF January, 1982

T.R. FLYNN
COUNTY SURVEYOR

REGISTERED PROFESSIONAL ENGINEER
THOMAS RYAN FLYNN
No. C 23341
CIVIL
STATE OF CALIFORNIA

RECORDER'S CERTIFICATE:
FILED THIS 14th DAY OF JAN, 1982, AT 2:00 P.M.
IN BOOK 17 OF OFFICIAL SURVEY'S AT PAGE 61
SERIAL NO. 82-1360 FEE 6.00
AT THE REQUEST OF THE DEPARTMENT OF PUBLIC WORKS.

W. Bruce Shafer
W. BRUCE SCHAFER, COUNTY RECORDER, MARIN COUNTY, CALIFORNIA
Alice Lake
BY DEPUTY RECORDER

RECORD OF SURVEY
OF
LOTS 66, 67, 68, 69, 70, 73, & 74 BLOCK 3, MAP OF UPLANDS, BK. 3 OF MAPS, PG. 4

SAN RAFAEL MARIN CO. CALIFORNIA

COLEMAN, SELMI & WRIGHT
ENGINEERS SURVEYORS
GREENBRAE, CALIFORNIA
SCALE: 1"= 50' NOVEMBER, 1981

Can 5064