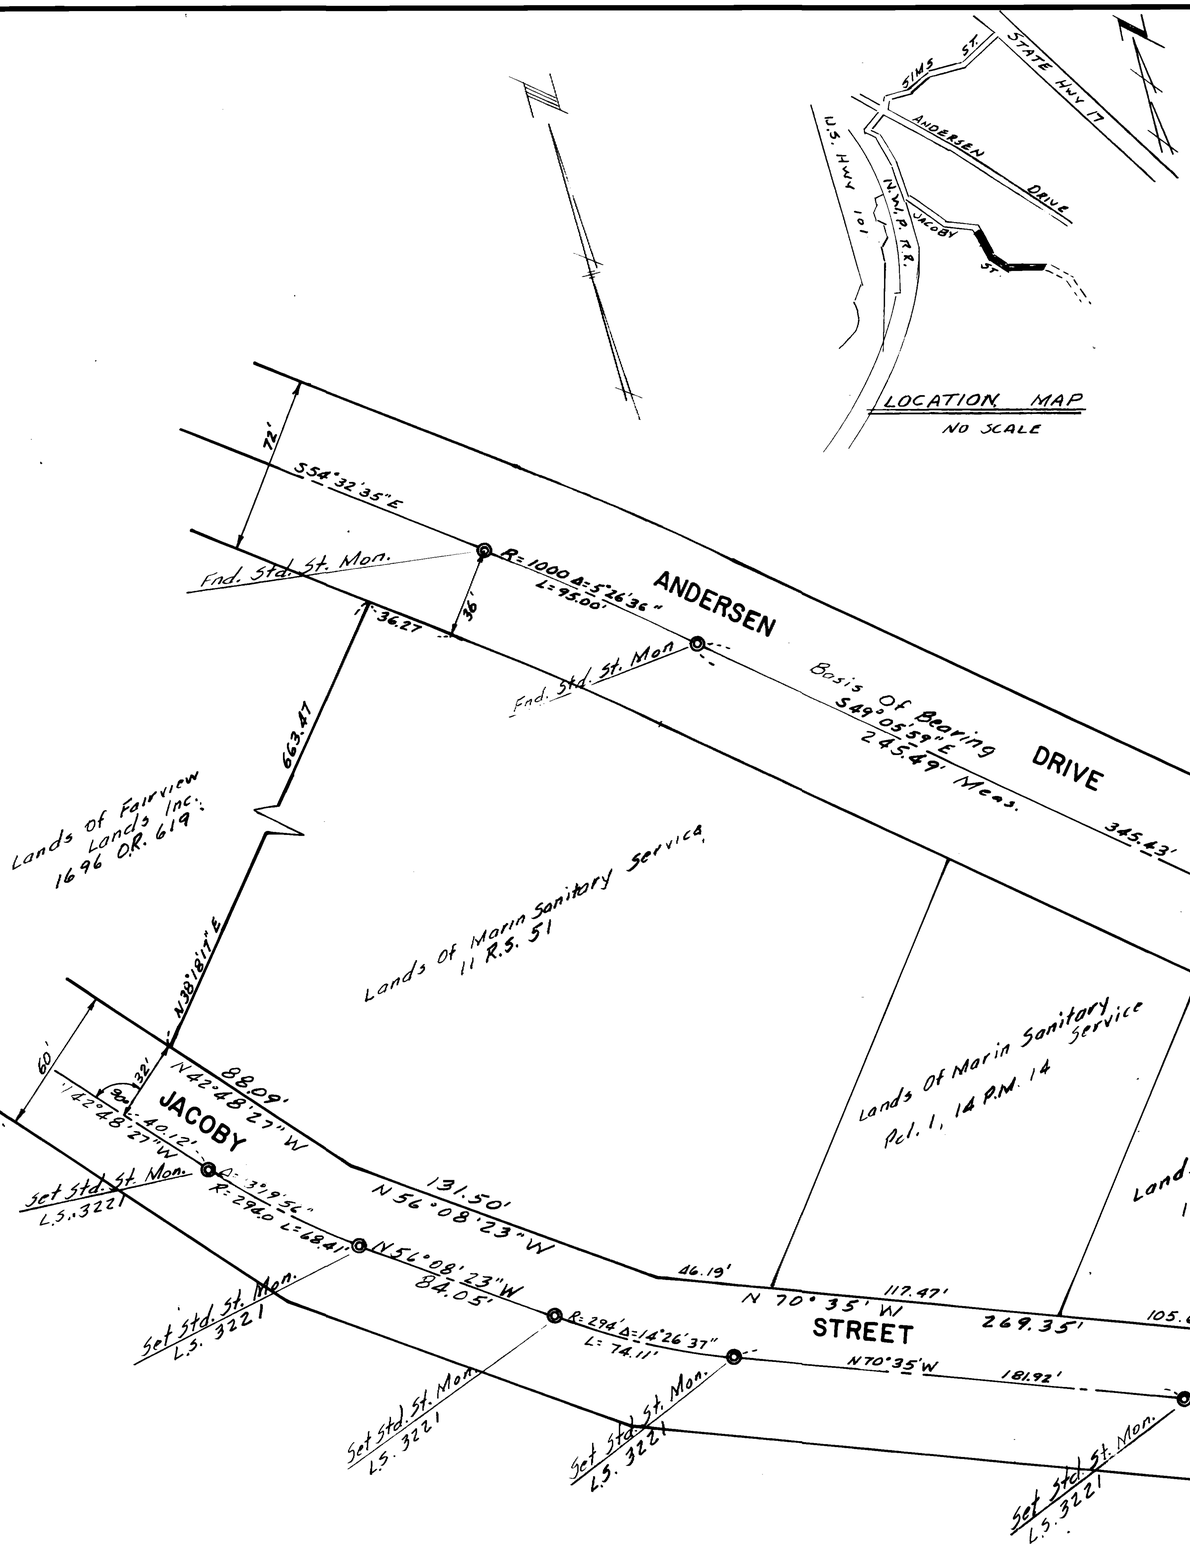

SURVEYOR'S CERTIFICATE

This map was prepared by me or under my direction and is based upon a field survey in conformance with the requirements of the Subdivision Map Act at the request of Marin Sanitary Service in September, 1981.

John L. Riley L.L.S. 3221

JOHN L. RILEY
No. 3221
LICENSED LAND SURVEYOR
STATE OF CALIFORNIA

COUNTY SURVEYOR'S CERTIFICATE

This map has been examined for conformance with the requirements of the Land Surveyors Act this 9th day of December, 1981.

T.R. Flinn, Marin County Surveyor

THOMAS R. FLINN
No. C 23341
REGISTERED PROFESSIONAL ENGINEER
CIVIL
STATE OF CALIFORNIA

RECORDER'S CERTIFICATE

Filed this 17th day of March, 1982, at 2:20 P.M. in Book 17 of Surveys at Page 66, at the request of Dept of Public Works.

Serial No. 82-10801 Fee $6.00

W. Bruce Shafer
County Recorder

Alice Lake
Deputy

RECORD OF SURVEY

MONUMENTS ON JACOBY STREET

SAN RAFAEL MARIN COUNTY CALIFORNIA

SEPTEMBER 1981 ◇ SCALE: 1" = 40'

HOFFMAN & ALBRITTON
CIVIL & STRUCTURAL ENGINEERS
SAN RAFAEL · CALIFORNIA

SHEET 1 of 1

Job No 3429

Can 5085