COUNTY SURVEYOR'S CERTIFICATE

THIS MAP HAS BEEN EXAMINED FOR CONFORMANCE WITH THE REQUIREMENTS OF THE LAND SURVEYORS ACT THIS 3rd DAY OF March ____ 1982

BY DEPUTY _____

REGISTERED PROFESSIONAL ENGINEER
BLAINE RYAN
No. C 23341
CIVIL
STATE OF CALIFORNIA

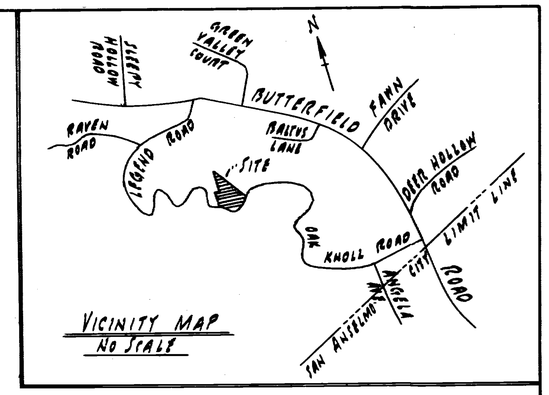

VICINITY MAP
NO SCALE

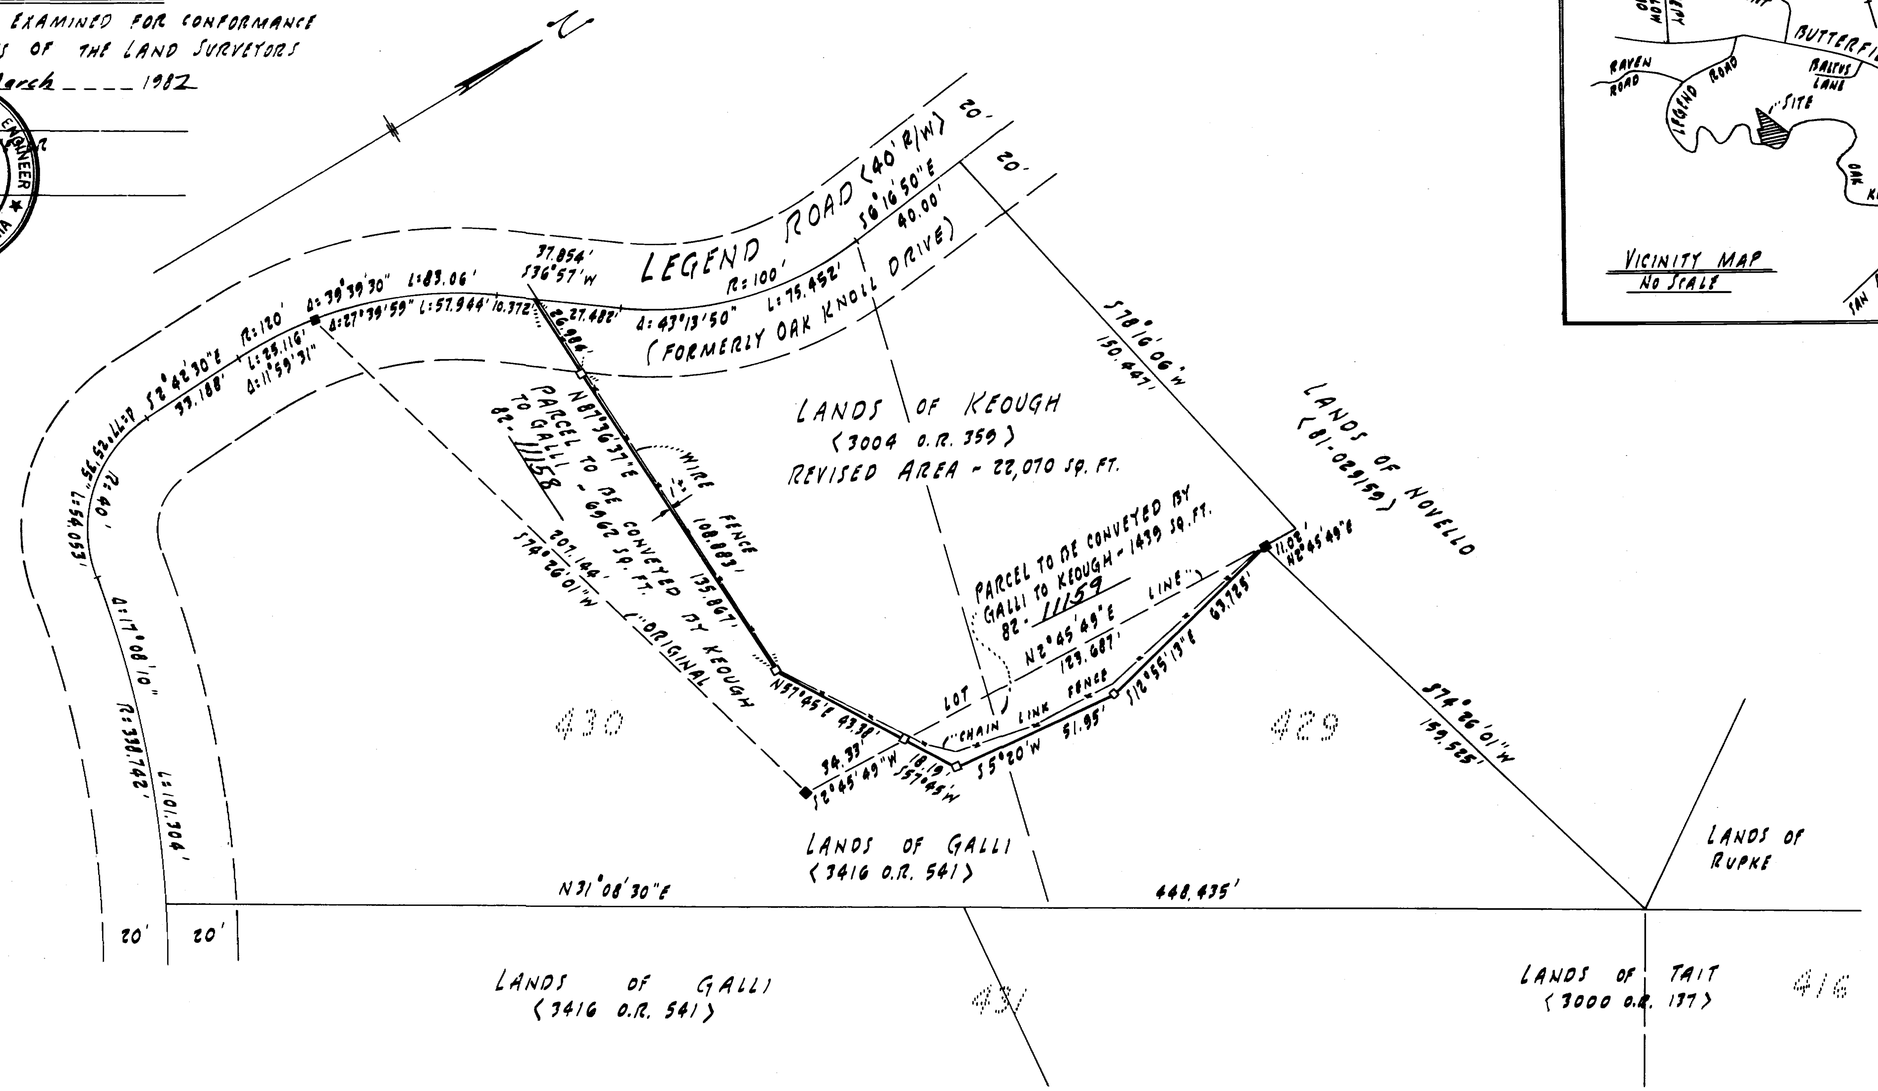

COUNTY RECORDER'S CERTIFICATE

FILED THIS 19th DAY OF March 1982
AT 12:05 P.M. IN BOOK 17 OF SURVEYS
AT PAGE 69 AT THE REQUEST OF
Dept of Public Works
W. Bruce Shafer
COUNTY RECORDER
BY DEPUTY Alice Lake

SURVEYOR'S CERTIFICATE

THIS MAP CORRECTLY REPRESENTS A SURVEY MADE BY ME OR UNDER MY DIRECTION IN CONFORMANCE WITH THE REQUIREMENTS OF THE LAND SURVEYORS ACT AT THE REQUEST OF DENNIS KEOUGH IN OCTOBER 1981.

William O. Lockett Jr.
WILLIAM O. LOCKETT JR. - L.S. 2738

LICENSED LAND SURVEYOR
WILLIAM O. LOCKETT
No. 2738
STATE OF CALIFORNIA

NOTES :-

□ INDICATES 2"x2" RWD. HUB & TAG "LS 2738" SET

■ INDICATES 2"x2" RWD. HUB & TAG "LS 2731" FOUND.

BASIS OF BEARING - COURSE OF "N 2°45'49"E" ALONG THE EASTERLY LINE OF LANDS OF KEOUGH AS DEFINED BY FOUND POINTS AS SHOWN AS PER 17 P.M. 9.

CALIFORNIA LAND SURVEYORS ASSOCIATION
1966
MARIN CHAPTER

RECORD OF SURVEY OF LOT LINE ADJUSTMENT BETWEEN KEOUGH (3004 O.R. 359) AND GALLI (3416 O.R. 541) PTN. LOTS 429 & 430 - UNRECORDED MAP OF SLEEPY HOLLOW ACRES MARIN COUNTY - CALIF.

SCALE - 1"=30' JAN. 1982

LEGAL OWNERS: DENNIS KEOUGH & THOMAS GALLI

W. O. LOCKETT, JR.
LIC. LAND SURVEYOR

Can 5088
#4742
176.211-19 & 30