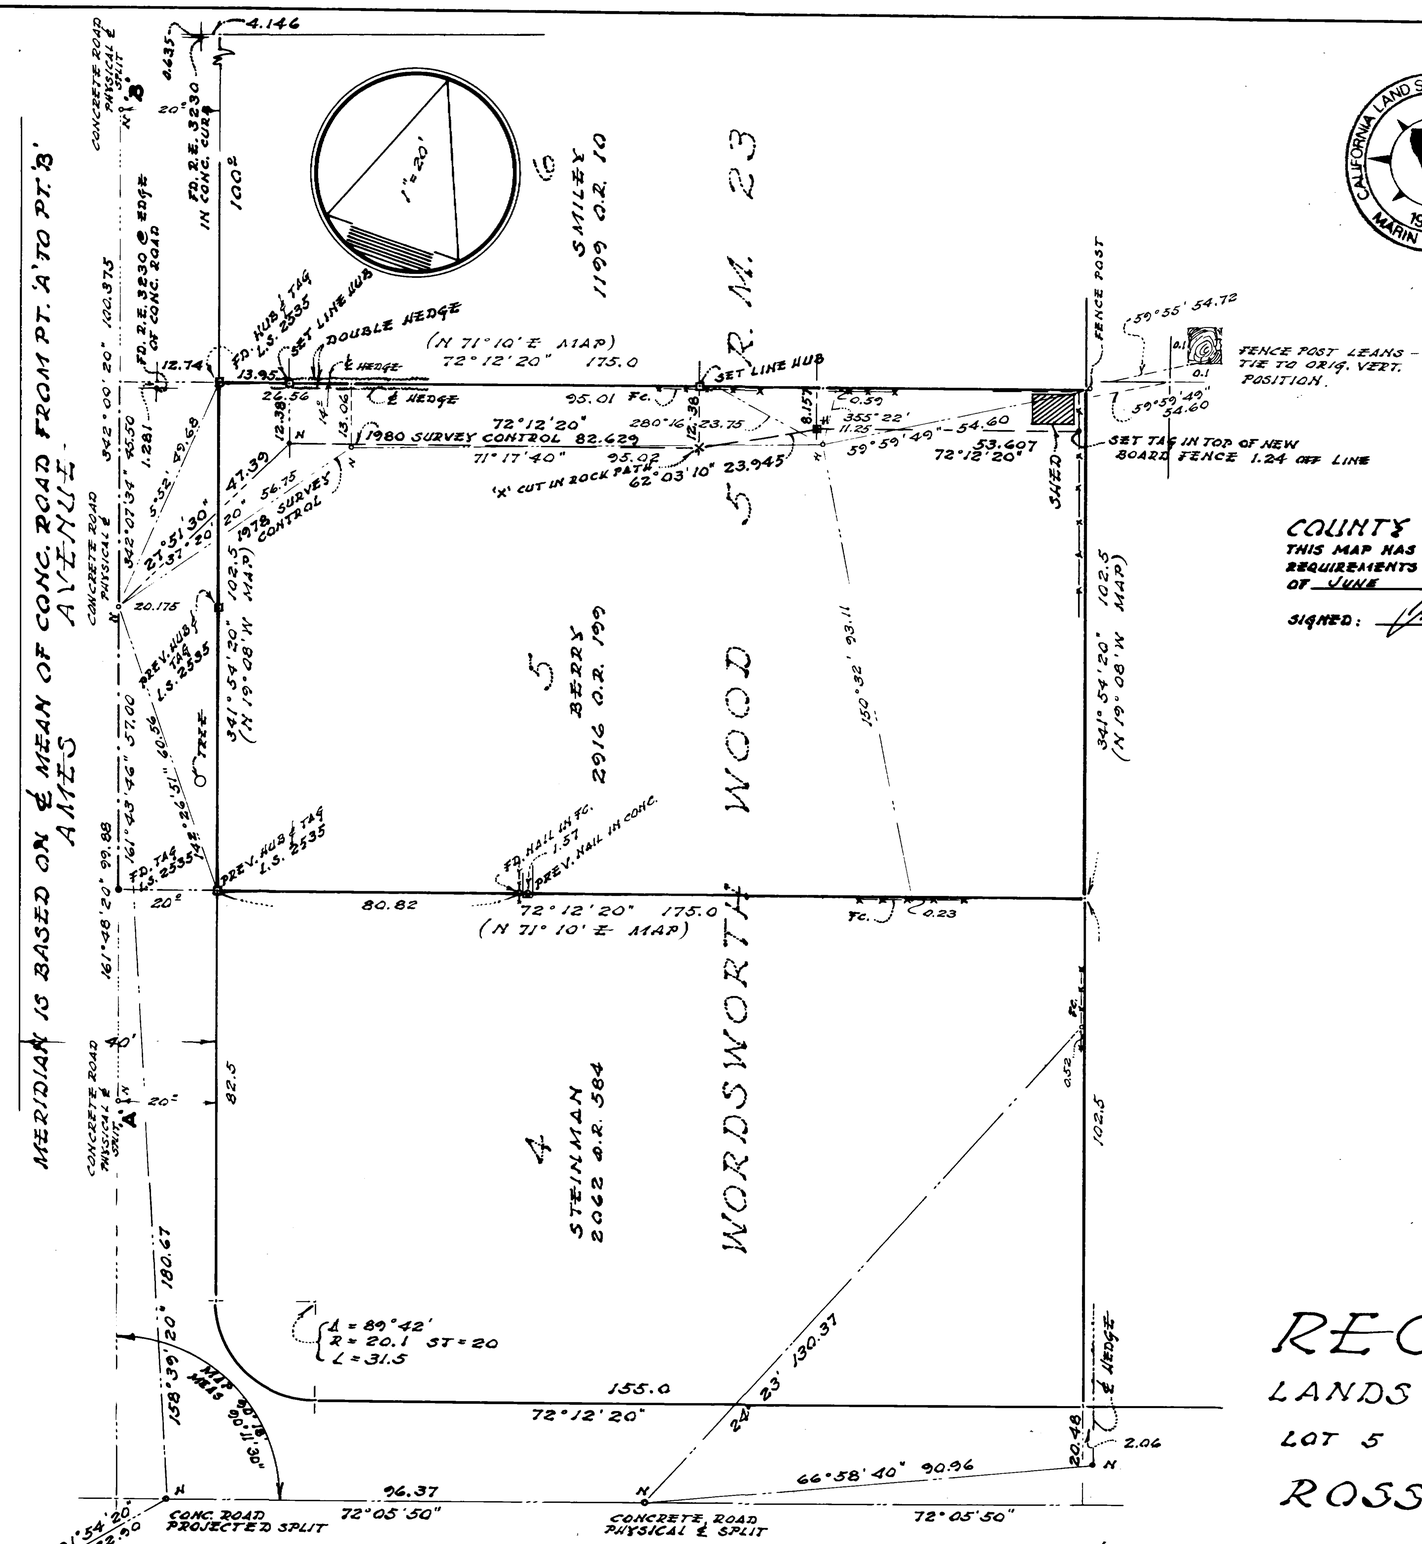

SURVEYOR'S CERTIFICATE

THIS MAP CORRECTLY REPRESENTS A SURVEY MADE BY ME OR UNDER MY DIRECTION IN COMPLIANCE WITH THE REQUIREMENTS OF THE LAND SURVEYOR'S ACT AT THE REQUEST OF ROBERT G. BERRY IN JULY 1980.

SIGNED: _____ L.S. 2535.

EUGENE LOCKTON

CALIFORNIA LAND SURVEYORS ASSOCIATION MARIN CHAPTER NO. 1966

LICENSED LAND SURVEYOR EUGENE LOCKTON No. 2535 State of California

COUNTY SURVEYOR'S CERTIFICATE

THIS MAP HAS BEEN EXAMINED FOR CONFORMANCE WITH THE REQUIREMENTS OF THE LAND SURVEYOR'S ACT THIS 24th DAY OF JUNE 19 82.

SIGNED: _____

COUNTY SURVEYOR

REGISTERED PROFESSIONAL ENGINEER THOMAS RYAN No. C 23341 CIVIL STATE OF CALIFORNIA

RECORDER'S CERTIFICATE

FILED THIS 28th DAY OF June 19 82 AT 12:45 P.M.
IN BOOK 11 OF SURVEYS AT PAGE 78
SERIAL NO. 82-26024 FEE 6.00 AT THE REQUEST OF
Dept of Public Works
W. Bruce Shafer
COUNTY RECORDER
Alice Lake
DEPUTY RECORDER

RECORD OF SURVEY

LANDS OF BERRY 2916 O.R. 199

LOT 5 WORDSWORTH WOOD 5 R.M. 23

ROSS MARIN COUNTY CALIFORNIA.

EUGENE LOCKTON L.S. 807 5TH AVE., SAN RAFAEL, CA. 73-181-05 6091 6271 SHEET 1 OF 1

Can 514