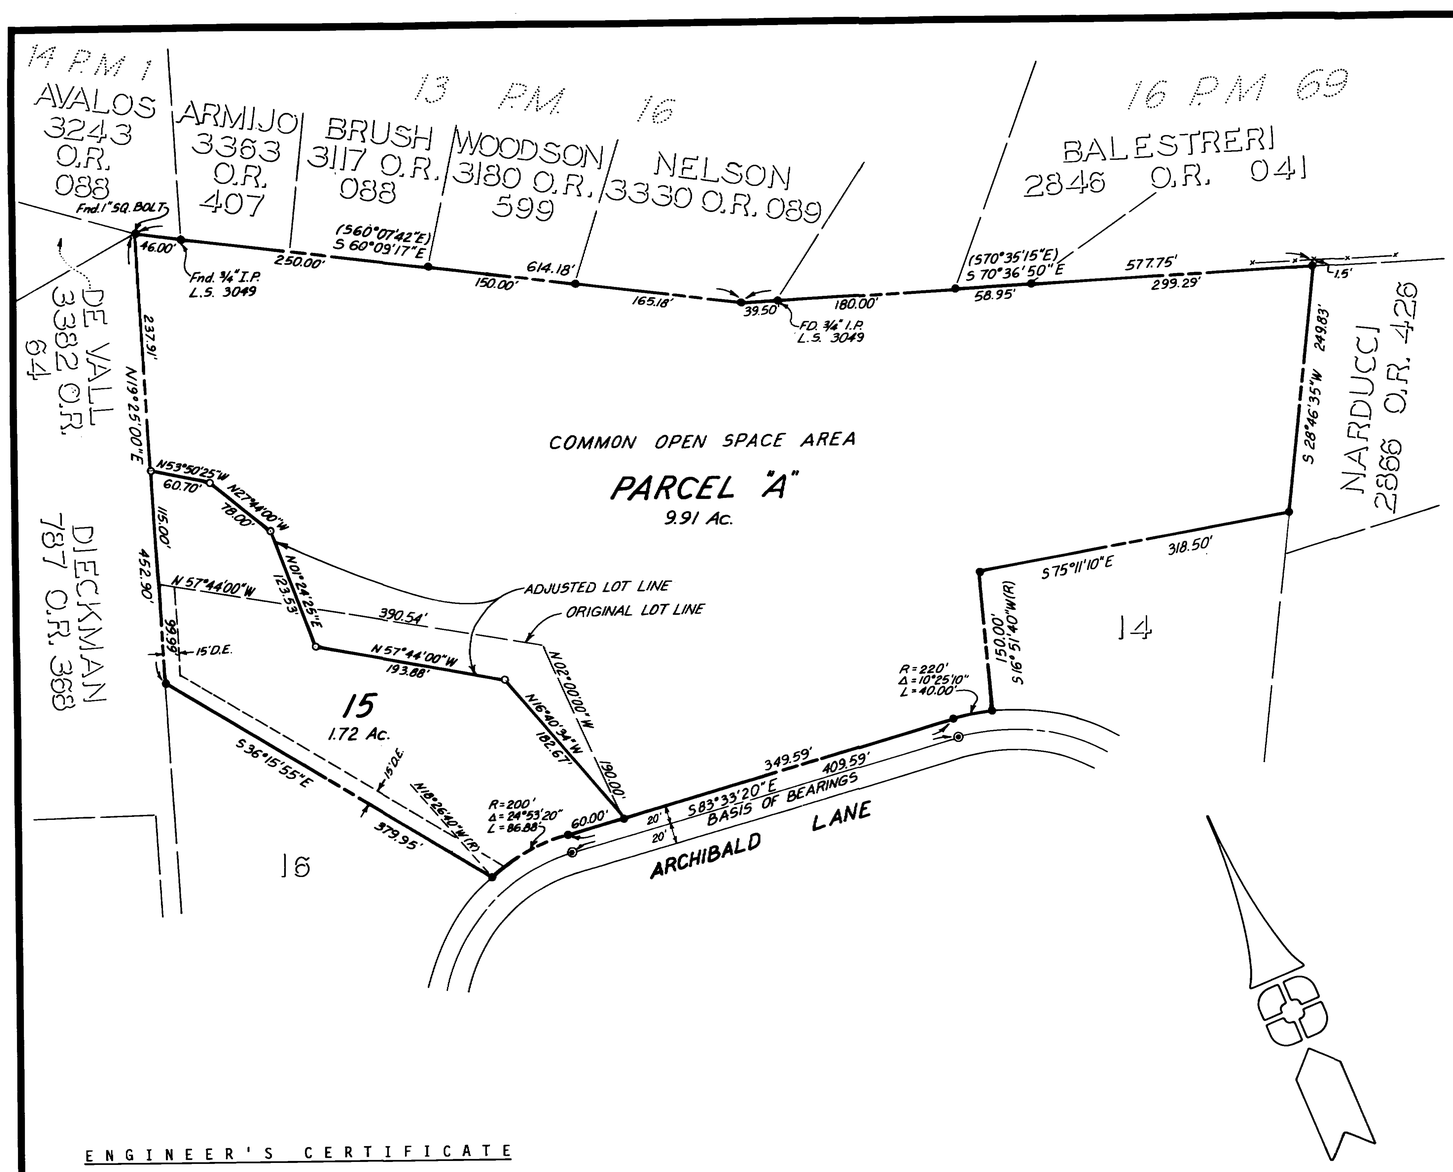

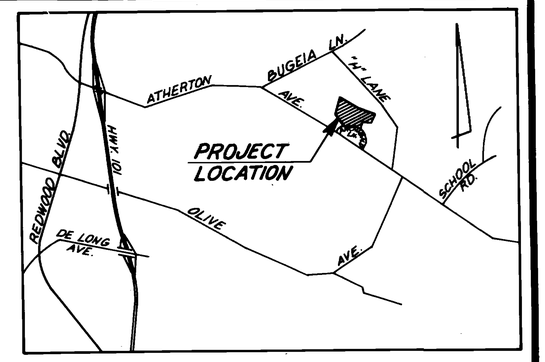

VICINITY MAP
NOT TO SCALE

BASIS OF BEARINGS

The centerline of Archibald Lane as determined from found monuments as shown on 18 R.M. 17, bearing South 83° 33' 20" East.

LEGEND

- ● Found 3/4" I.P., R.C.E. 10759 unless noted
- ○ Set 3/4" I.P., R.C.E. 8752
- ◉ Found standard street monuments
- (R) Radial Bearing
- ( ) Indicates Record Information
- D.E. Drainage Easement

ENGINEER'S CERTIFICATE

THIS MAP CORRECTLY REPRESENTS A SURVEY MADE BY ME OR UNDER MY DIRECTION IN CONFORMANCE WITH THE REQUIREMENTS OF THE LAND SURVEYOR'S ACT AT THE REQUEST OF THE MAHONEY COMPANY, INC., IN MAY, 1982.

ENGINEER
R.C.E. NO. 8752

COUNTY SURVEYOR'S CERTIFICATE

THIS MAP HAS BEEN EXAMINED FOR CONFORMANCE WITH THE REQUIREMENTS OF THE LAND SURVEYOR'S ACT THIS 31 DAY OF August, 1982.

T.R. FLINN
COUNTY SURVEYOR

RECORDER'S CERTIFICATE

FILED THIS 10th DAY OF Sept., 1982, AT 3:30 PM IN BOOK 17 OF SURVEYS AT PAGE 91 AT THE REQUEST OF COUNTY OF MARIN.

SERIAL NO. 82-37844 FEE $6.00

W. BRUCE SHAFER
COUNTY RECORDER

DEPUTY

RECORD OF SURVEY
LOT LINE ADJUSTMENT
LOT 15 AND PARCEL A, ATHERTON ACRES

MARIN COUNTY
JULY, 1982

CALIFORNIA
SCALE: 1" = 100'

M & M Consultants
ENGINEERING · SURVEYING · PLANNING
NOVATO OAKLAND SACRAMENTO SAN FRANCISCO

3086-012

SHEET 1 OF 1

Can 5167