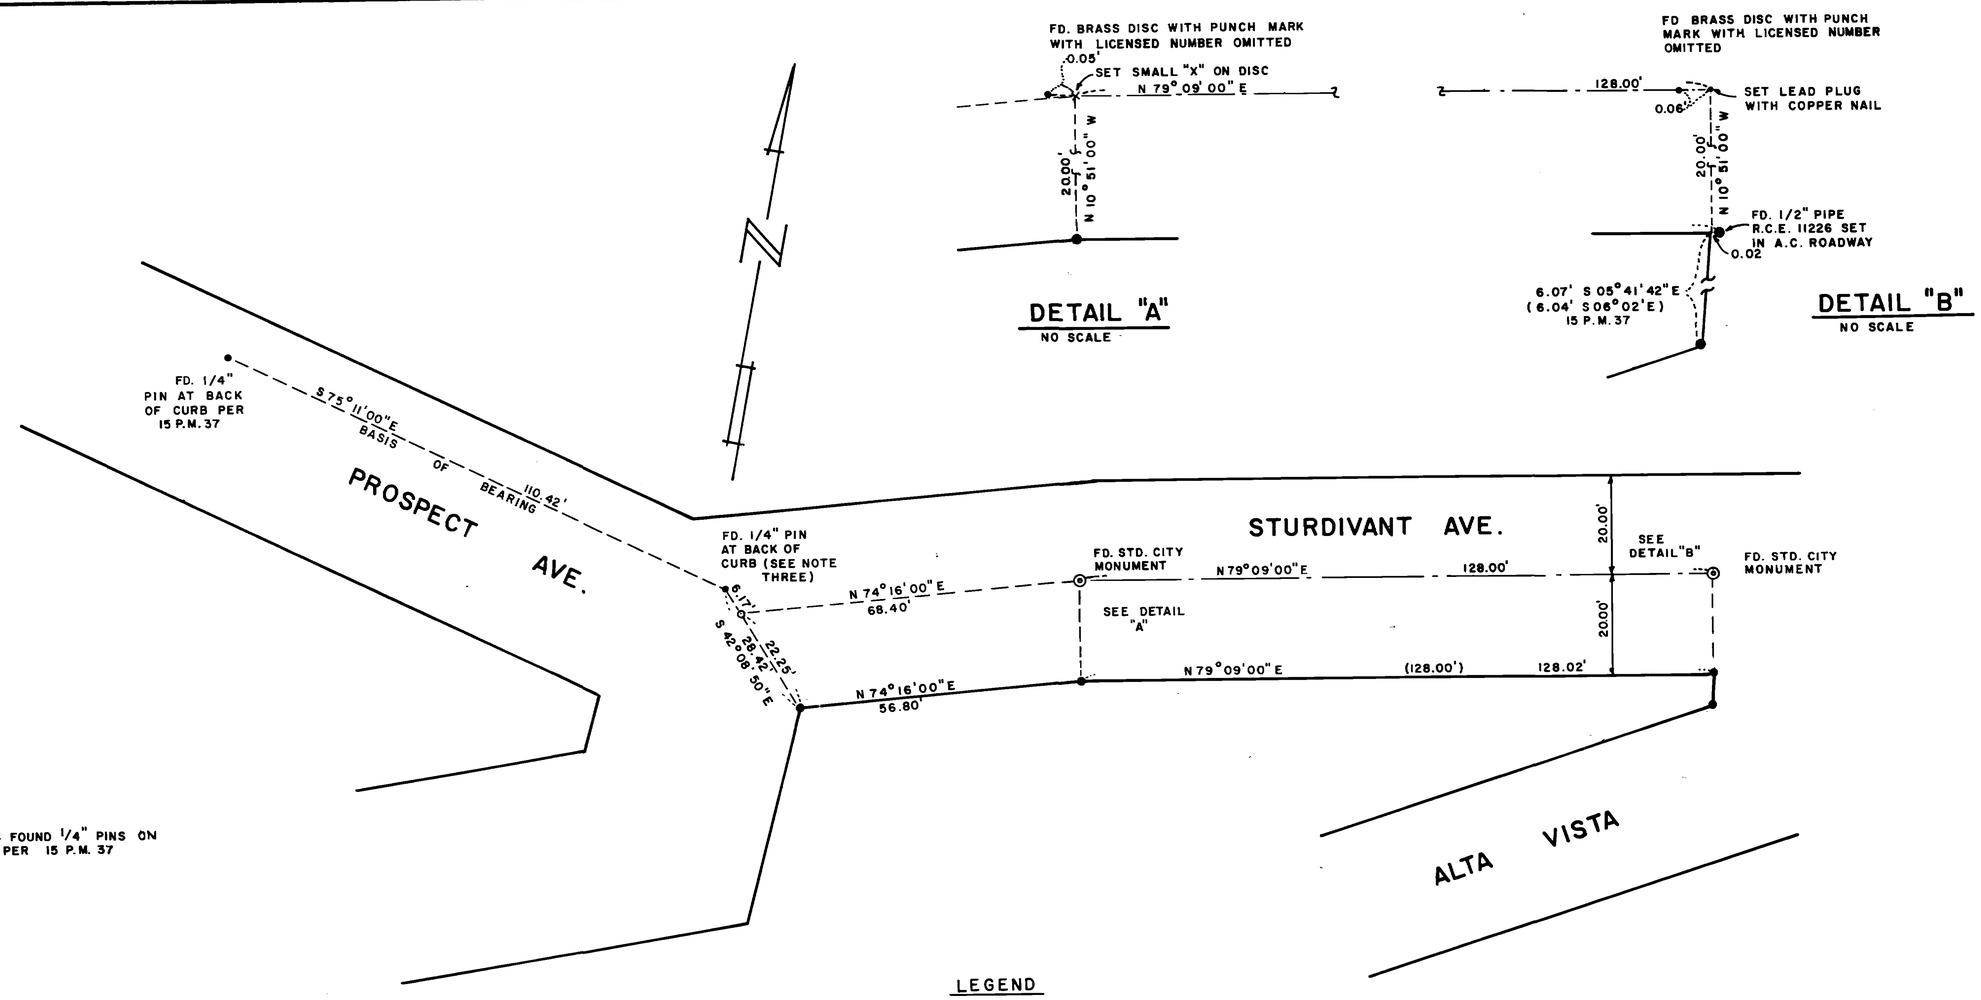

NOTES

1. BASIS OF BEARING - FOUND 1/4" PINS ON PROSPECT AVENUE PER 15 P.M. 37

LEGEND

—o— SET RAILROAD SPIKE
—●— FOUND 1/2" PIPE R.C.E 11226 PER 15 P.M.37

RECORD OF SURVEY

STURDIVANT AVENUE
MONUMENT LINE
15 P.M.37
SAN ANSELMO
MARIN COUNTY, CA.

SURVEYOR'S CERTIFICATE

THIS MAP CORRECTLY REPRESENTS A SURVEY MADE BY ME OR UNDER MY DIRECTION IN CONFORMANCE WITH THE REQUIREMENTS OF THE LAND SURVEYOR'S ACT AT THE REQUEST OF ROBERT HAM IN DECEMBER 1981

William S. Anrig

WILLIAM S. ANRIG L.S. 4402

COUNTY SURVEYOR'S CERTIFICATE

THIS MAP HAS BEEN EXAMINED FOR CONFORMANCE WITH THE REQUIREMENTS OF THE LAND SURVEYORS ACT THIS 30th DAY OF August 1982

COUNTY SURVEYOR

REGISTERED PROFESSIONAL ENGINEER THOMAS RYAN FLYNN No. C 23341 CIVIL STATE OF CALIFORNIA

RECORDER'S CERTIFICATE

FILED THIS 22nd DAY OF Sept, 1982 AT 1:03 P.M. IN BOOK 17 OF SURVEYS AT PAGE 93 AT THE REQUEST OF THE DEPARTMENT OF PUBLIC WORKS SERIAL NO 82-39611 FEE 6.00

W. BRUCE SHAFER
COUNTY RECORDER

Alice Lake
BY DEPUTY

ANRIG - DOYLE
LICENSED LAND SURVEYORS
165 HELENS LANE, MILL VALLEY, CA.

SHEET 1 OF 1

SCALE 1" = 20' JANUARY, 1982 JOB NO. 79-467

Can 5172