MAP OF
HILARITA LAGOON SITES
5 R.M.89

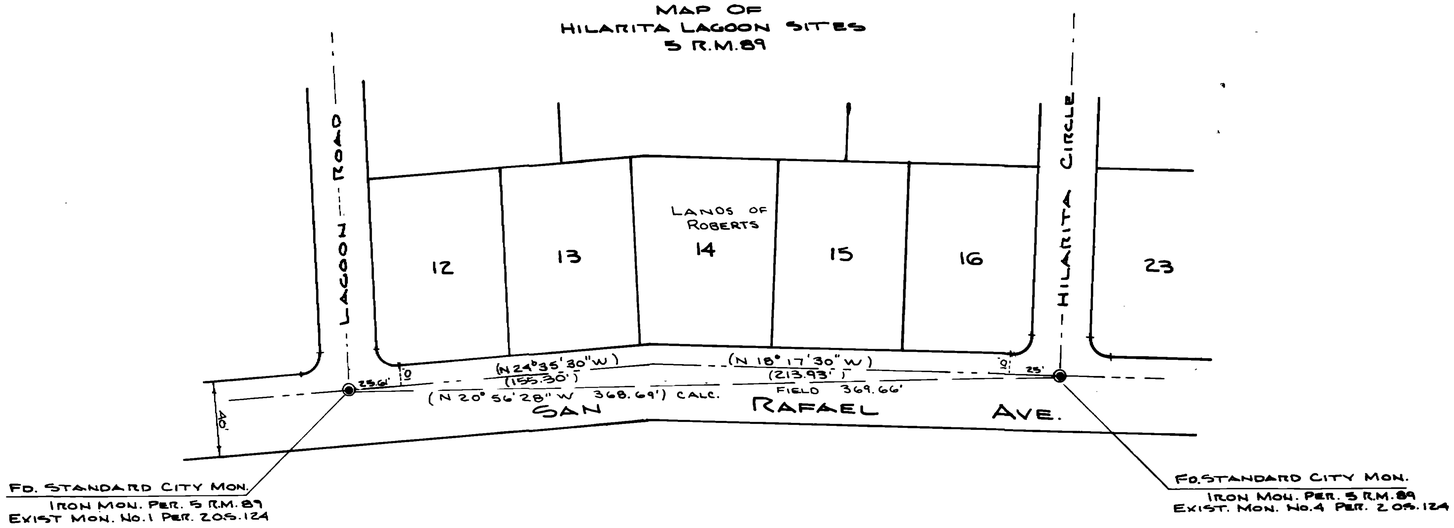


# RECORD OF SURVEY

## MONUMENTS
## SAN RAFAEL AVE.
## BELVEDERE, MARIN COUNTY, CA.

**SURVEYOR'S CERTIFICATE**

THIS MAP CORRECTLY REPRESENTS A SURVEY MADE BY ME OR UNDER MY DIRECTION IN CONFORMANCE WITH THE REQUIREMENTS OF THE LAND SURVEYOR'S ACT AT THE REQUEST OF MRS. ROBERTS IN 1982

Lawrence P. Doyle
LAWRENCE P. DOYLE LS. 4694

**COUNTY SURVEYOR'S CERTIFICATE**

THIS MAP HAS BEEN EXAMINED FOR CONFORMANCE WITH THE REQUIREMENTS OF THE LAND SURVEYORS ACT THIS 1st DAY OF August 198

COUNTY SURVEYOR

REGISTERED PROFESSIONAL ENGINEER
THOMAS RYAN FALLON
No. C 23341
CIVIL
STATE OF CALIFORNIA

**RECORDER'S CERTIFICATE**

FILED THIS 22nd DAY OF Sept, 1982
AT 2:16 PM. IN BOOK 17 OF SURVEYS
AT PAGE 94 AT THE REQUEST OF
THE DEPARTMENT OF PUBLIC WORKS
SERIAL NO 82-39641 FEE 6.00
W. BRUCE SHAFER
COUNTY RECORDER

Alice Lake
BY DEPUTY

A.P.

ANRIG – DOYLE
LICENSED LAND SURVEYORS
165 HELENS LANE, MILL VALLEY, CA.

SHEET 1 OF 1
SCALE 1" = 50' MAY 11, 1982 JOB NO. 81-763

Can 5123