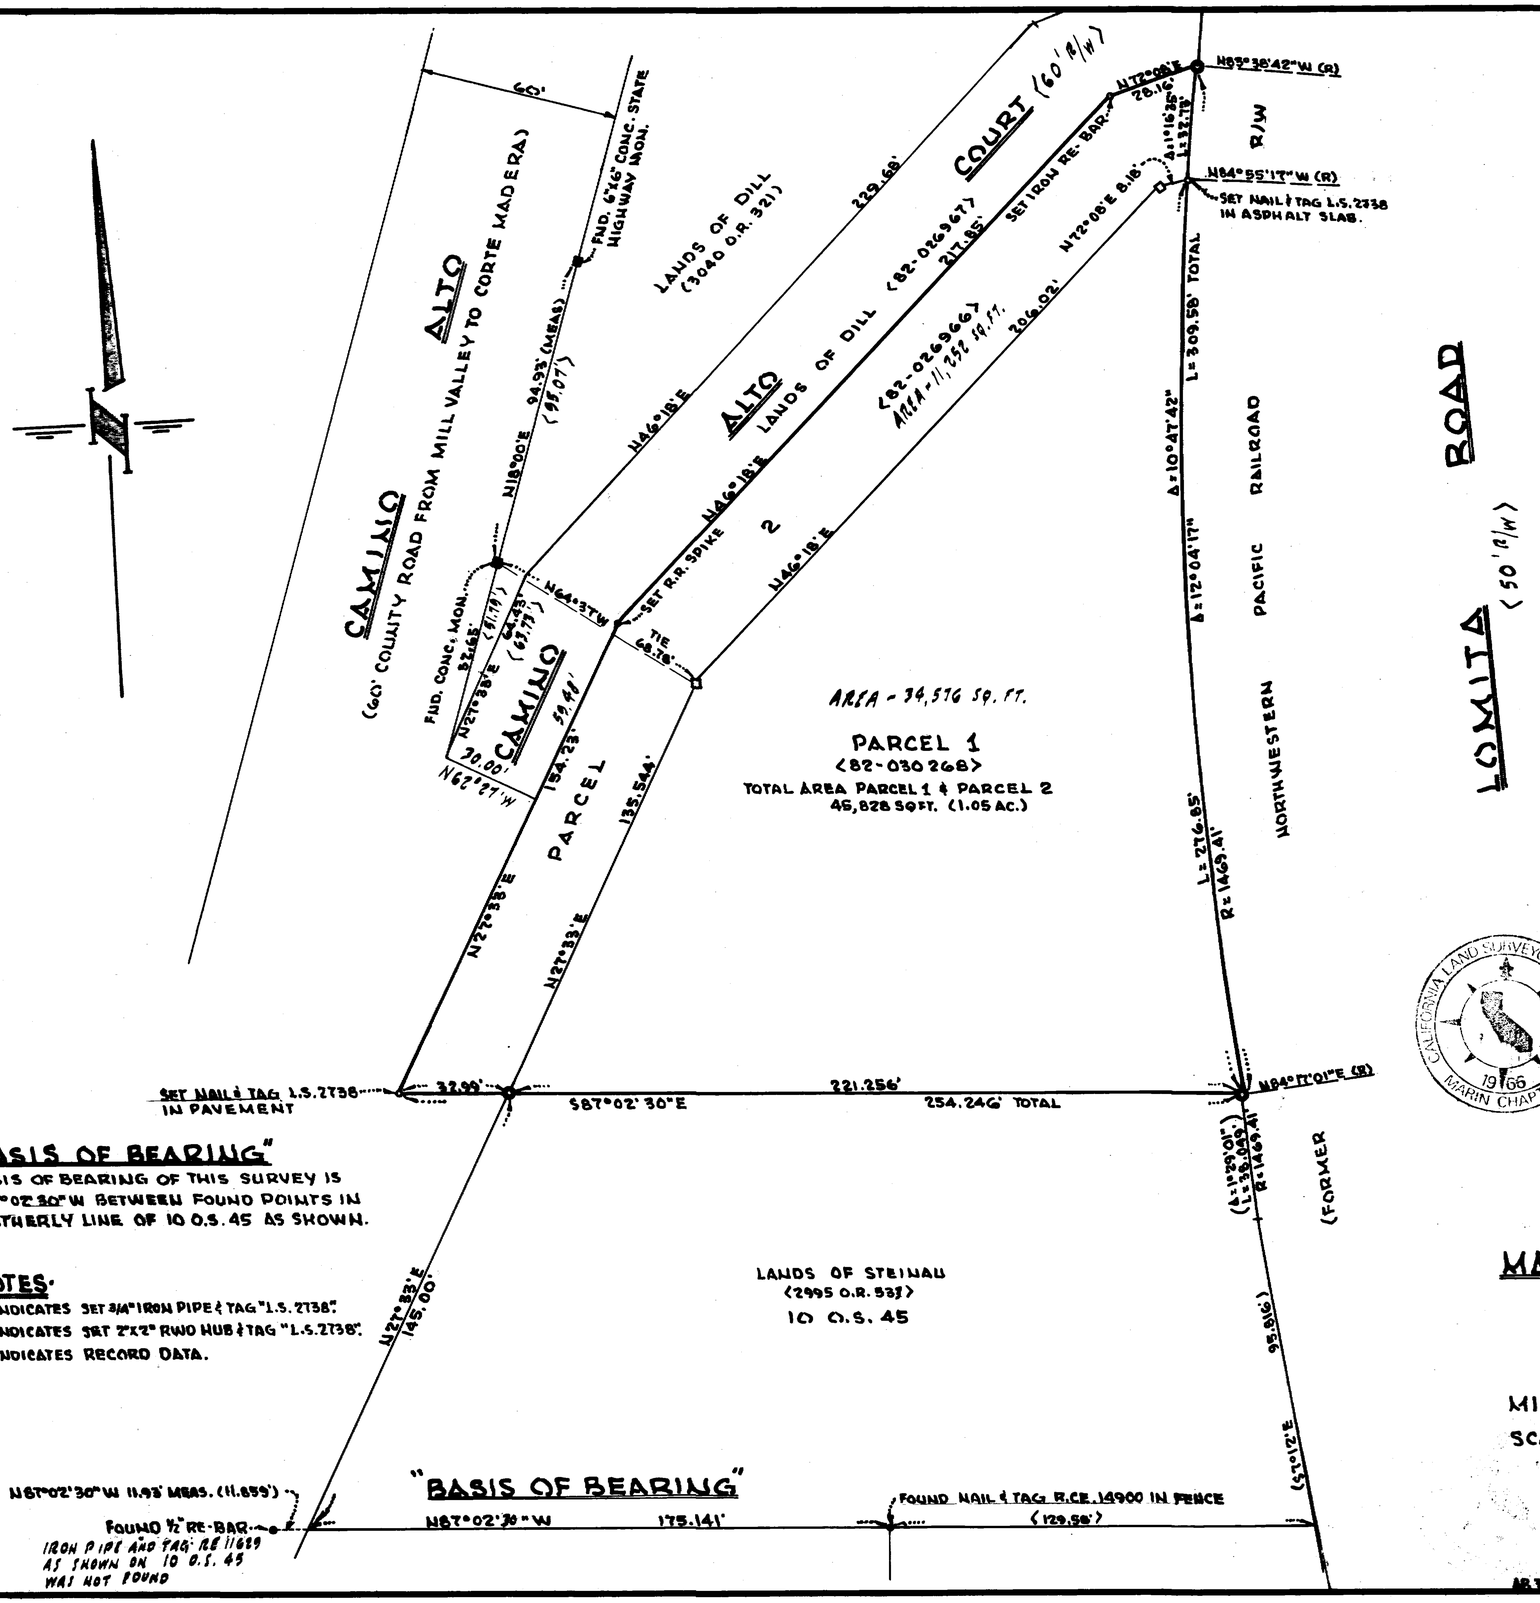

SURVEYOR'S CERTIFICATE

THIS MAP CORRECTLY REPRESENTS A SURVEY MADE BY ME OR UNDER MY DIRECTION IN CONFORMANCE WITH THE REQUIREMENTS OF THE LAND SURVEYOR'S ACT AT THE REQUEST OF ECUMENICAL ASSOCIATION FOR HOUSING IN JAN. & JULY 1982

W.O. LOCKETT JR. NO. L.S. 2738

COUNTY SURVEYOR'S CERTIFICATE

THIS MAP HAS BEEN EXAMINED FOR CONFORMANCE WITH THE REQUIREMENTS OF THE LAND SURVEYOR'S ACT THIS 13th DAY OF September 1982

No. C 22341 COUNTY SURVEYOR

BY DEPUTY

RECORDER'S CERTIFICATE

FILE THIS 22nd DAY OF Sept 1982 AT 3:36 P.M. IN BOOK 17 OF SURVEYS AT PAGE 96 AT THE REQUEST OF Dept of Public

N. Bruce Shafer COUNTY RECORDER

BY DEPUTY Alice Lake

RECORD OF SURVEY

LANDS OF

MARIN HOMES FOR INDEPENDENT LIVING

BEING

PARCEL 1 & PARCEL 2

(82-030268) (82-026966)

MILL VALLEY — MARIN COUNTY — CALIFORNIA

SCALE 1"=30' — JULY 1982

M#4357

W.O. LOCKETT JR.

LIC. LAND SURVEYOR

AB 30-125-05

1 OF 1

Can 517