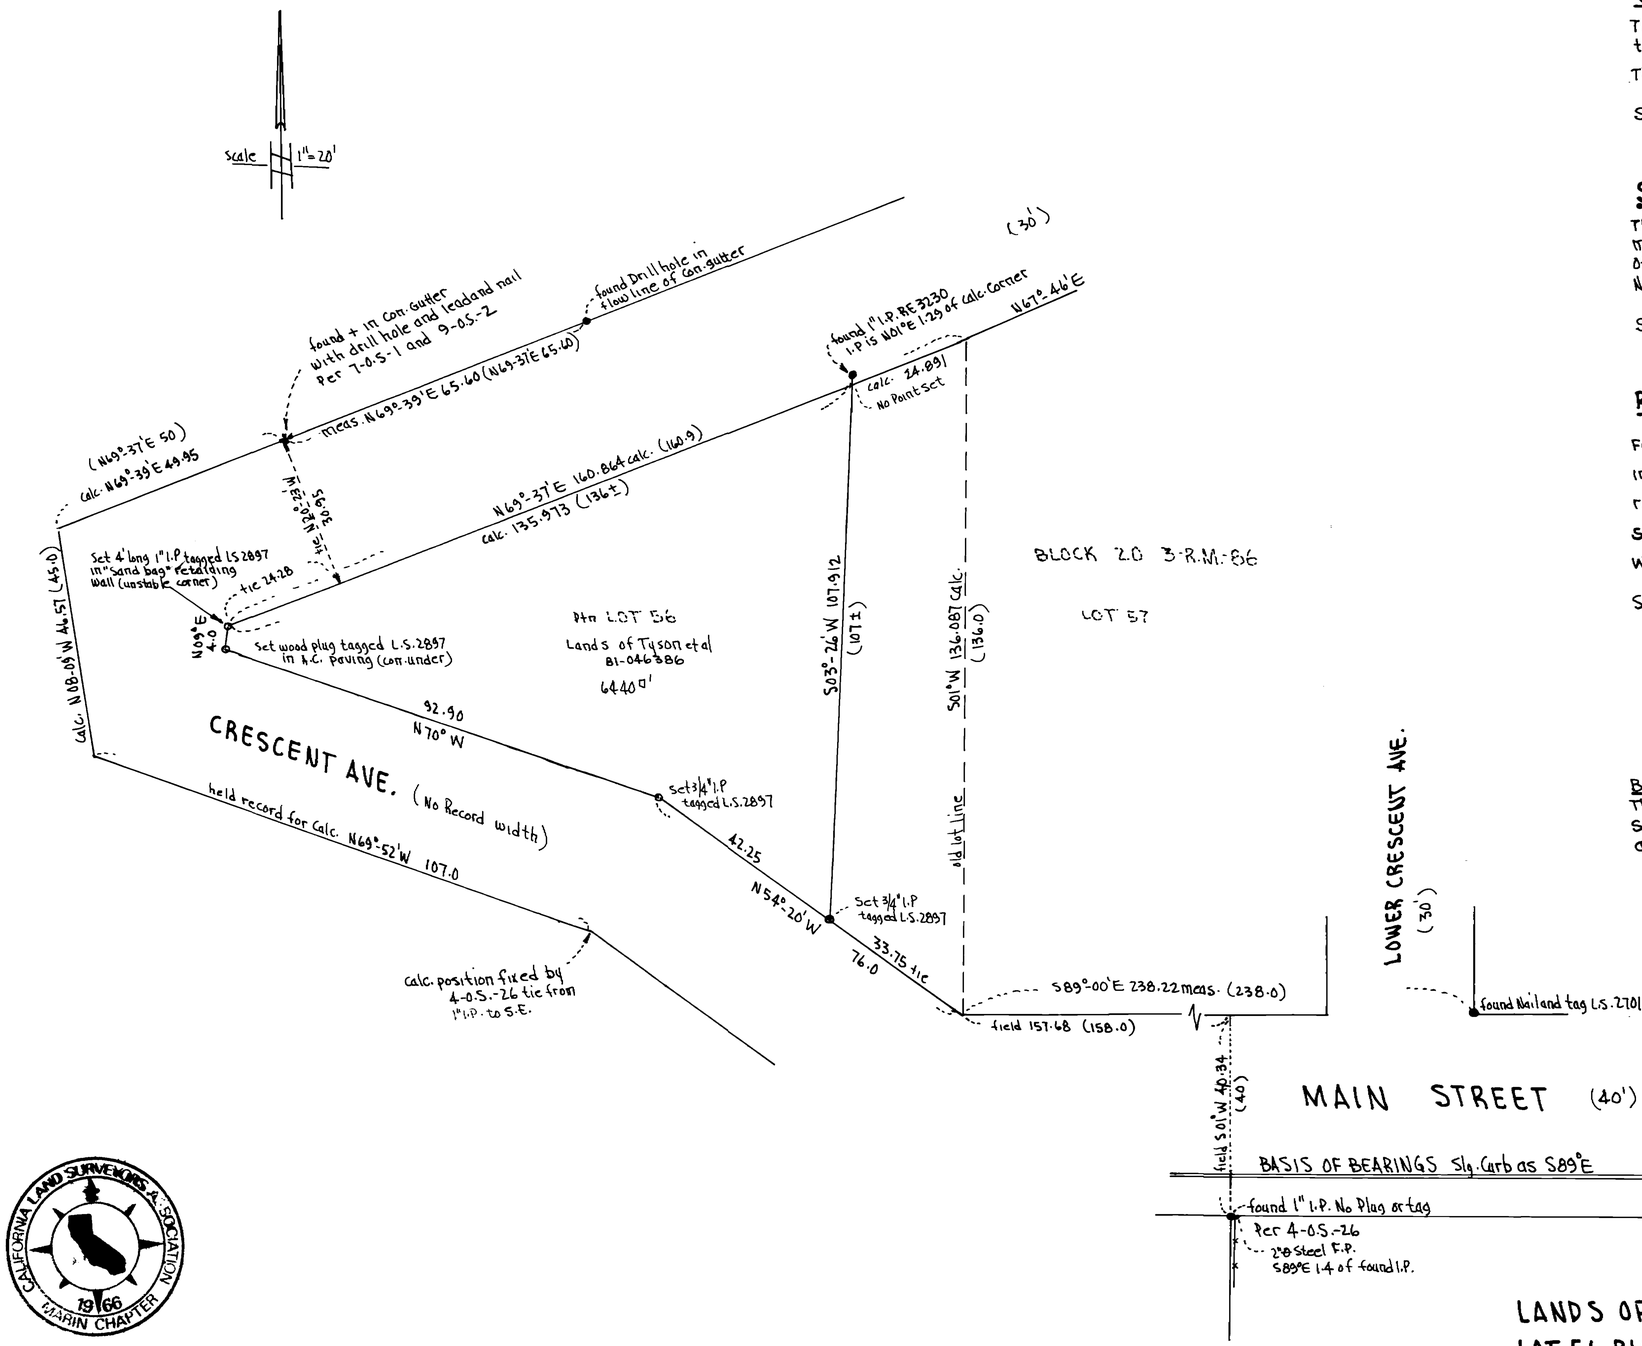

COUNTY SURVEYOR'S CERTIFICATE

This map has been examined for conformance with the requirements of the Land Surveyors Act.

This 29th day of November, 1982

Signed: _____
County Surveyor

No. C 23341

SURVEYOR'S CERTIFICATE

This map represents a survey made by me or under my direction in conformance with the requirements of the Land Surveyors Act at the request of Norman Tyson in October, 1982.

Signed: _____
John A. Estes L.S. 2897

RECORDER'S CERTIFICATE

Filed this 3 day of Dec, 1982 at 9:00 AM
in Book 18 of Surveys at page 11 at the
request of DPW
Serial No. 82-50539 Fee $6.00
W. Bruce Shafer County Recorder
Signed by _____
Deputy

Cam 5217

Basis of Bearings
The Southerly curb line of Main Street as S 89°-00'E; and is believed to be the same as 4-0.S.-26

CALIFORNIA LAND SURVEYORS ASSOCIATION 1966 MARIN CHAPTER NO.

ROEMER AND ESTES
LICENSED LAND SURVEYORS
21 LOCUST AVE. ● MILL VALLEY, CALIF. 94941

RECORD OF SURVEY

LANDS OF TYSON et al, 81-046386, BEING A PTN. OF LOT 56, BLOCK 20, SAUSALITO BAY LAND CO., MAP No. 3
SAUSALITO ~ MARIN CO. ~ CALIFORNIA
OCTOBER 1982 SCALE 1"=20'
A.P. 65-223-29 SURVEY No. S-9204 SHEET 1 OF 1

Cam 5217