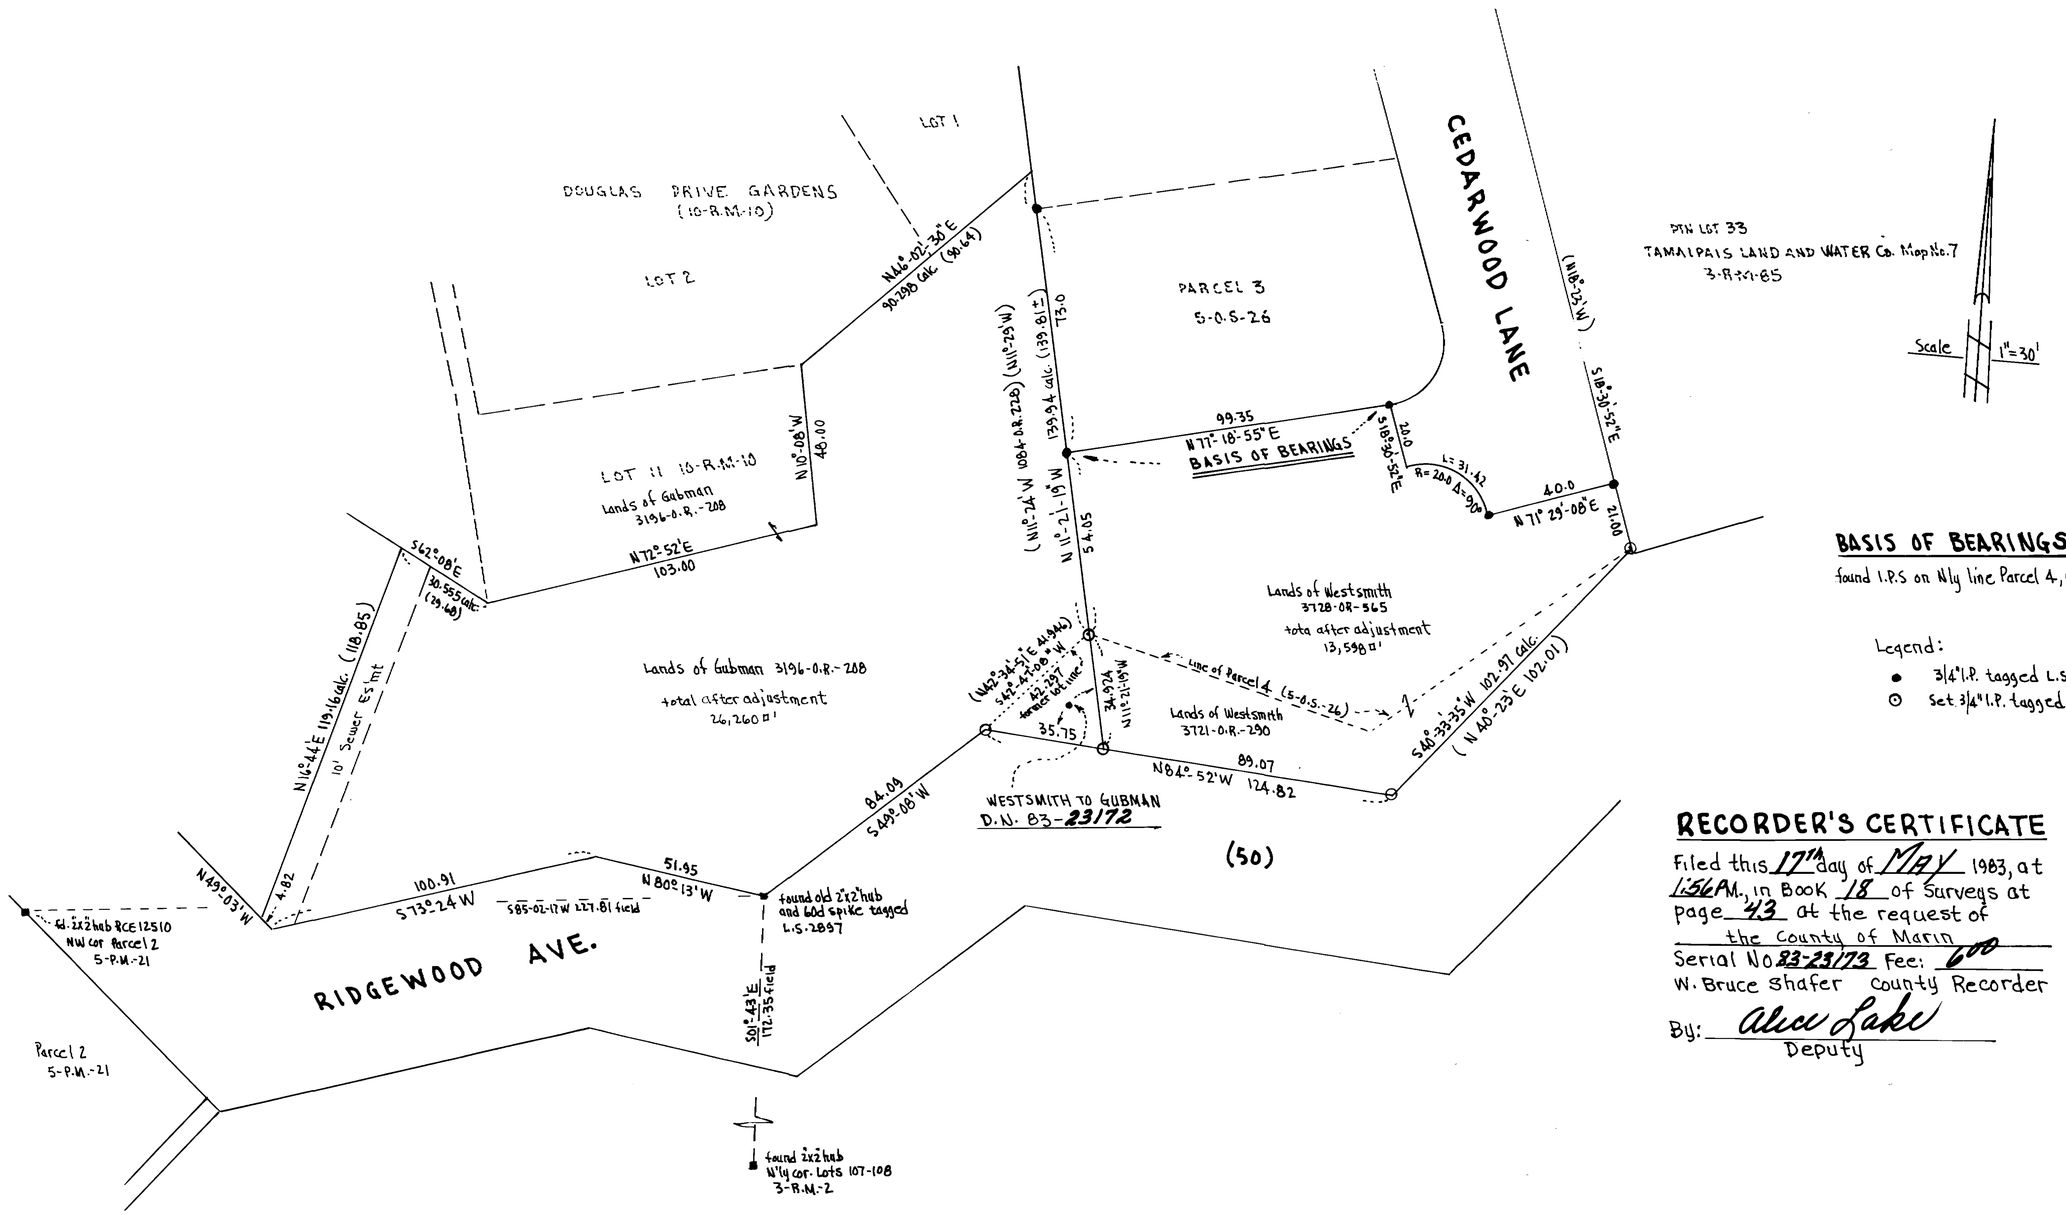

SURVEYOR'S CERTIFICATE

This map correctly represents a survey made by me or under my direction in conformance with the requirements of the Land Surveyors Act at the request of Irv Gubman in Dec 1982

Signed: John A. Estes
John A. Estes L.S. 2897

LICENSED LAND SURVEYOR JOHN A. ESTES NO. 2897 STATE OF CALIFORNIA

COUNTY SURVEYOR'S CERTIFICATE

This map has been examined for conformance with the requirements of the Land Surveyors Act.

This 14th day of April 1983.
T.R. Flinn County Surveyor
Signed Charles E. Mueller
By: Deputy

REGISTERED PROFESSIONAL ENGINEER STATE OF CALIFORNIA

RECORDER'S CERTIFICATE

Filed this 17th day of MAY 1983, at 1:56 P.M., in Book 18 of Surveys at page 43 at the request of the County of Marin
Serial No 83-23173 Fee: 6.00
W. Bruce Shafer County Recorder
By: Alice Lake
Deputy

RECORD OF SURVEY

LOT LINE ADJUSTMENT LANDS OF GUBMAN, 3196-O.R.-208
AND LANDS OF WESTSMITH, 3728-O.R.-565 AND 3721-O.R.-290
IN THE COUNTY OF MARIN CALIFORNIA
JAN 1983 SCALE 1"=30'
ROEMER AND ESTES L.S. INC. 21 LOCUST AVE. MILL VALLEY, CAL.
A.P. 47-021-07, 22, 39 and 45 SHEET 1 OF 1

Can 5306