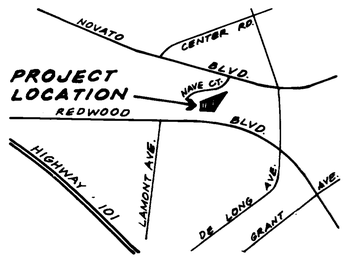

VICINITY MAP
N. T. S.

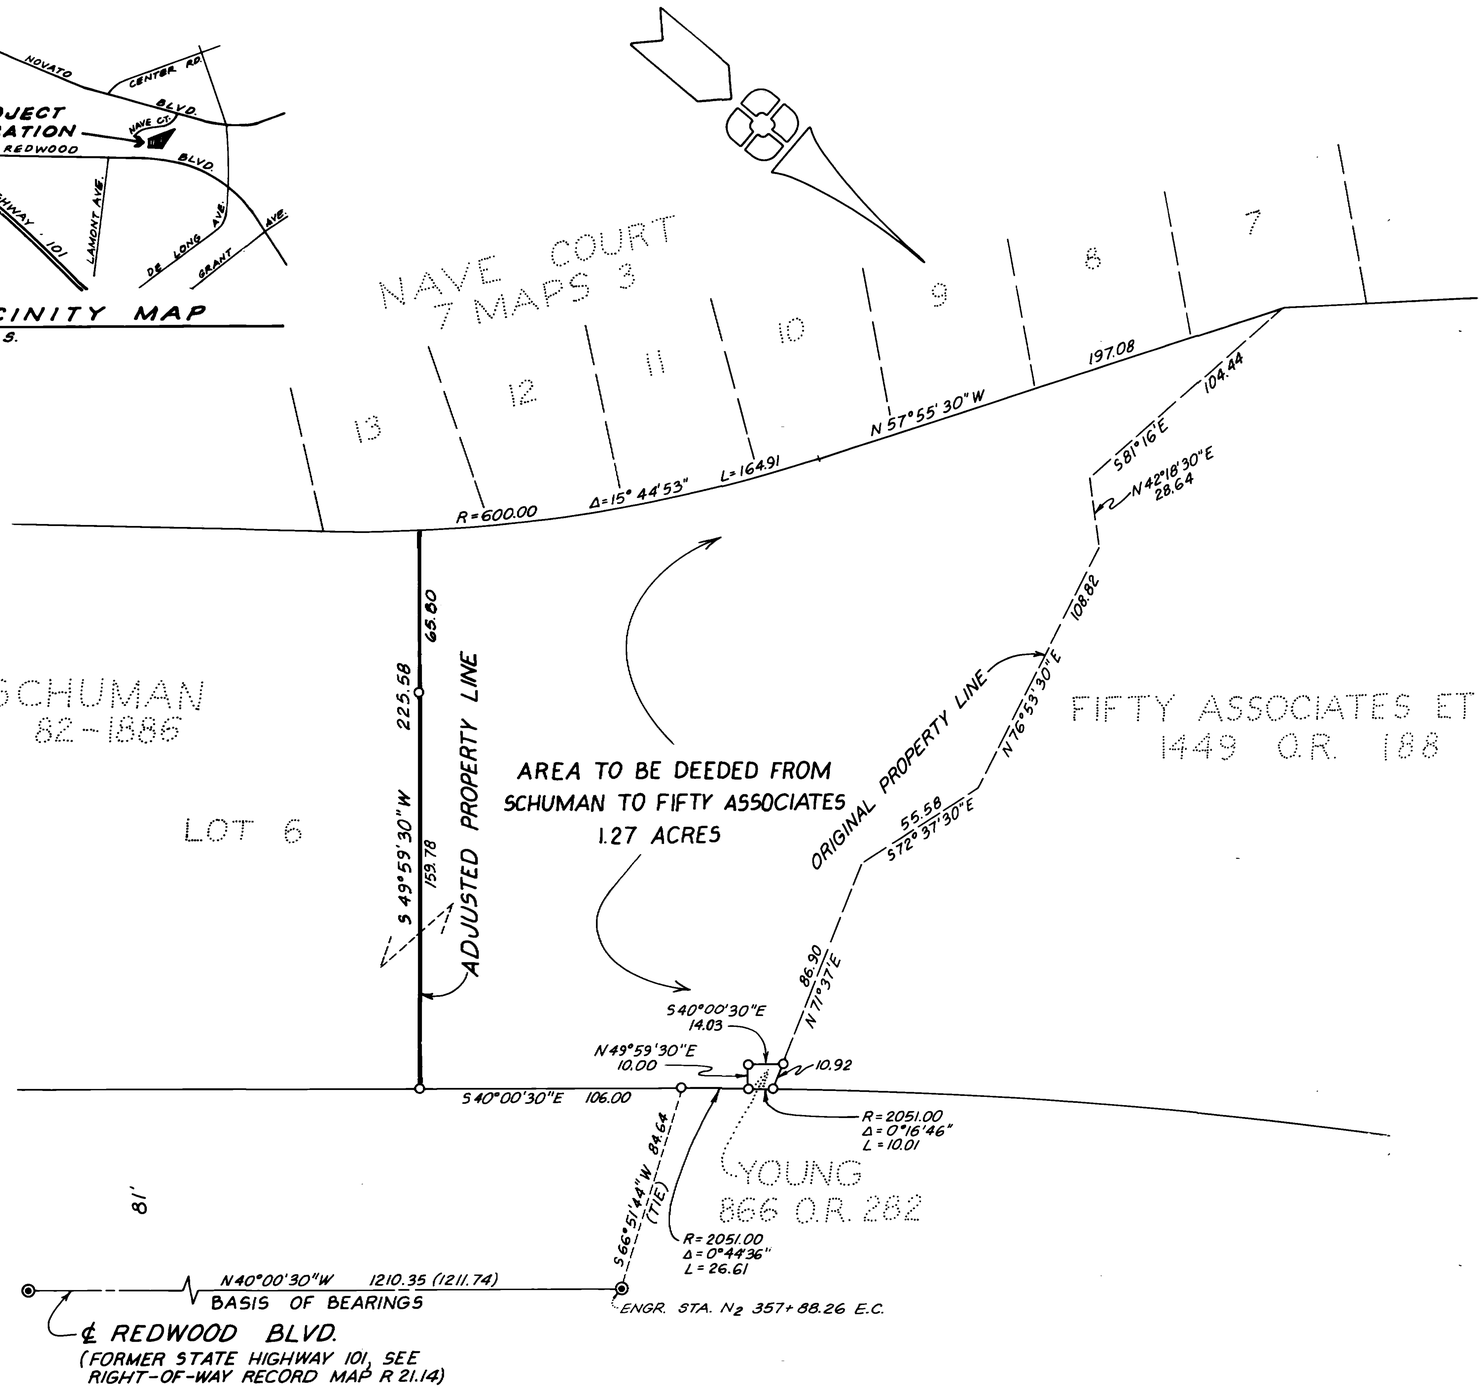

LEGEND:

- ○ INDICATES 3/4" PIPE SET, R.C.E. 8752
- ◉ HIGHWAY MONUMENT FOUND
- ( ) INDICATES RECORD DATA

NOTE:

ALL DIMENSIONS AND DISTANCES ARE IN FEET AND DECIMALS THEREOF.

SURVEYOR'S CERTIFICATE

THIS MAP CORRECTLY REPRESENTS A SURVEY MADE BY ME OR UNDER MY DIRECTION IN CONFORMANCE WITH THE REQUIREMENTS OF THE LAND SURVEYOR'S ACT AT THE REQUEST OF GABRIELSEN & COMPANY, ROBERT W. FINK, REPRESENTATIVE, IN JANUARY, 1983.

BY: _____
MILTON MURRAY, R.C.E. 8752

COUNTY SURVEYOR'S CERTIFICATE

THIS MAP HAS BEEN EXAMINED FOR CONFORMANCE WITH THE REQUIREMENTS OF THE LAND SURVEYOR'S ACT THIS 3rd DAY OF May, 1983.

COUNTY SURVEYOR, T.R. FLINN

BY: _____
DEPUTY COUNTY SURVEYOR

REGISTERED PROFESSIONAL ENGINEER
CHARLES E. MURPHY
No. 18,652
CIVIL
STATE OF CALIFORNIA

COUNTY RECORDER'S CERTIFICATE

FILED THIS 18th DAY OF May, 1983 AT 8:00 M. IN BOOK 18 OF SURVEYS AT PAGE 46 AT THE REQUEST OF THE COUNTY OF MARIN.

FEE $ 6.00 PAID. SERIAL NO. 83-23178

W. Bruce Shafer
COUNTY RECORDER, W. BRUCE SHAFER

BY: Alice Lake
DEPUTY COUNTY RECORDER

RECORD OF SURVEY

LOT LINE ADJUSTMENT

SCHUMAN / FIFTY ASSOCIATES
82-1886 / 1449 O.R. 188
BEING A PORTION OF LOT 6
SCHUMAN CENTER
14 MAPS 54
IN THE CITY OF NOVATO
MARIN COUNTY CALIFORNIA
SCALE: 1"= 40' JANUARY 1983

THE SP GROUP
NOVATO

JOB NO. 4121-010 **SHT. 1 of 1 SHT.**

Can 5309