BASIS OF BEARING: Found points per Parcel Map 19-15

DETAIL "B"
No Scale

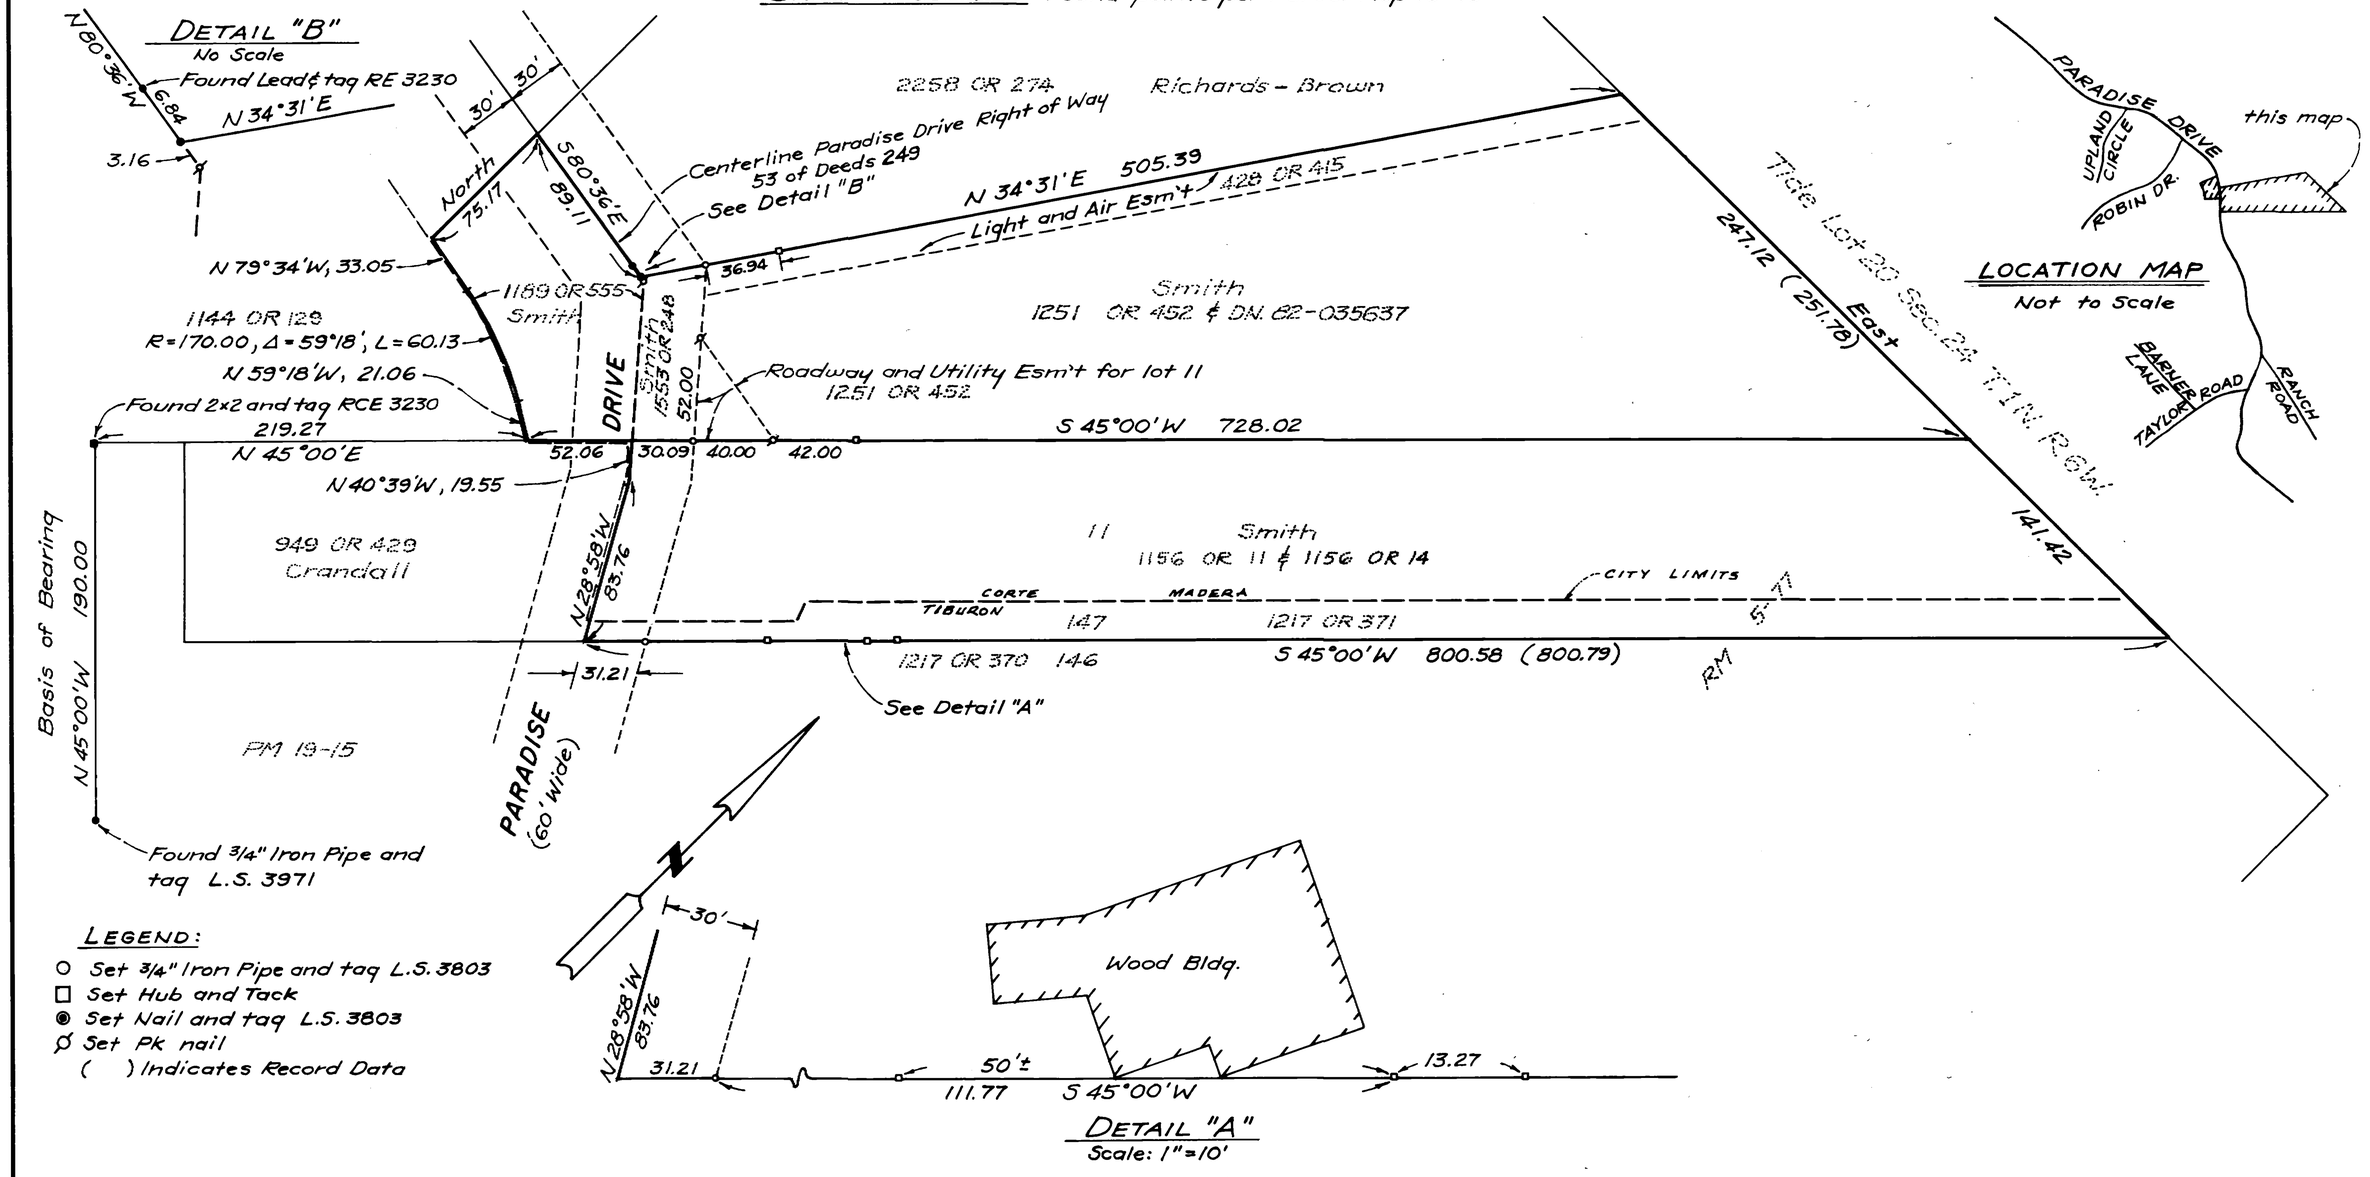

LOCATION MAP
Not to Scale

LEGEND:
- ○ Set 3/4" Iron Pipe and tag L.S. 3803
- □ Set Hub and Tack
- ◉ Set Nail and tag L.S. 3803
- Ø Set Pk nail
- ( ) Indicates Record Data

DETAIL "A"
Scale: 1"=10'

SURVEYOR'S CERTIFICATE

THIS MAP CORRECTLY REPRESENTS A SURVEY MADE BY ME OR UNDER MY DIRECTION IN CONFORMANCE WITH THE REQUIREMENTS OF THE LAND SURVEYORS ACT AT THE REQUEST OF WILLIAM ECKHOFF IN JANUARY, 1983

Dale Glenn Waag
DALE GLENN WAAG L.S. No. 3803

COUNTY SURVEYOR'S CERTIFICATE

THIS MAP HAS BEEN EXAMINED FOR CONFORMANCE WITH THE REQUIREMENTS OF THE LAND SURVEYOR'S ACT THIS 3rd DAY OF June 1983

COUNTY SURVEYOR

DEPUTY

RECORDER'S CERTIFICATE

FILED THIS 8th DAY OF June 1983 AT 1:18 IN BOOK 18 OF SURVEYS AT PAGE 52 AT THE REQUEST OF Dept of Public Works

W. Bruce Shafer
COUNTY RECORDER

Alice Lake
DEPUTY

RECORD OF SURVEY

LANDS OF SMITH

Doc. No. 82035637, 1217 OR 371, 1251 OR 452
1156 OR 11, 1156 OR 14, 1553 OR 248, 1189 OR 555

MARIN COUNTY CALIFORNIA
Scale: 1"=50' January 1983

Schwartz · Waag Associates
San Rafael, California

Sheet 1 of 1

Can 5317

#5172