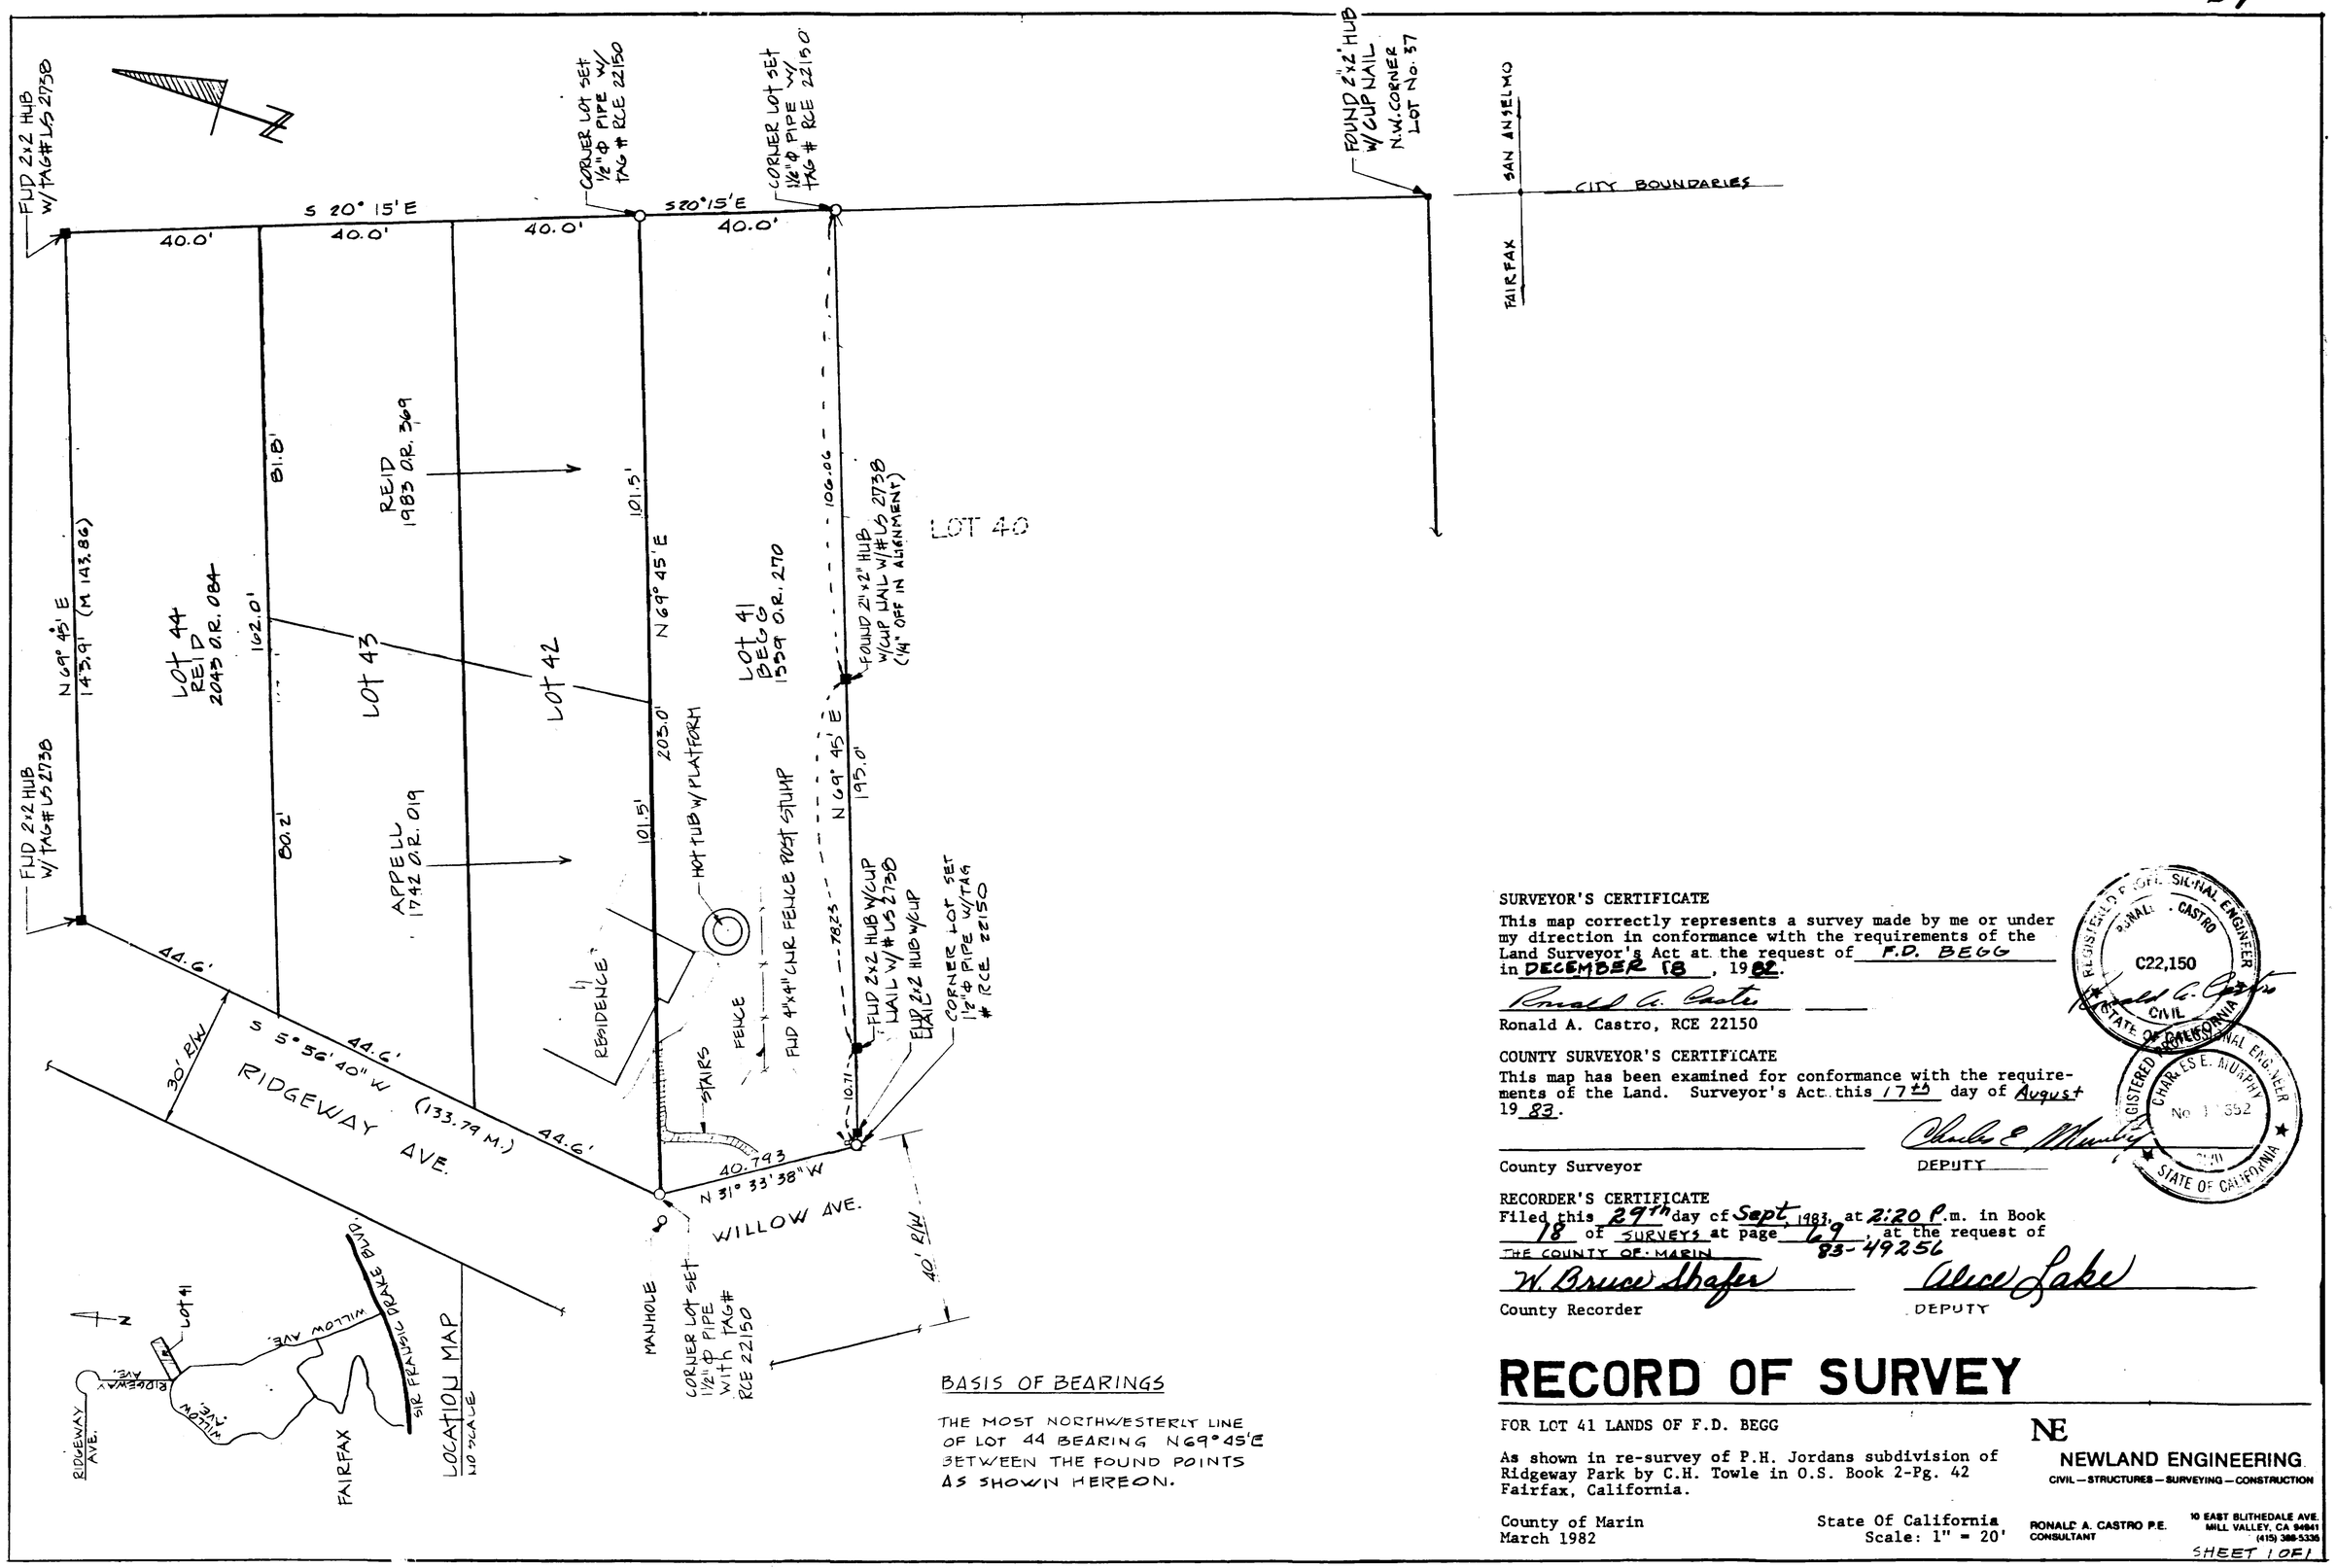

LOCATION MAP
NO SCALE

BASIS OF BEARINGS

THE MOST NORTHWESTERLY LINE OF LOT 44 BEARING N69°45'E BETWEEN THE FOUND POINTS AS SHOWN HEREON.

SURVEYOR'S CERTIFICATE

This map correctly represents a survey made by me or under my direction in conformance with the requirements of the Land Surveyor's Act at the request of F.D. BEGG in DECEMBER '81, 1982.

Ronald A. Castro

Ronald A. Castro, RCE 22150

COUNTY SURVEYOR'S CERTIFICATE

This map has been examined for conformance with the requirements of the Land. Surveyor's Act this 17th day of August 1983.

County Surveyor

DEPUTY

REGISTERED PROFESSIONAL ENGINEER RONALD A. CASTRO C22,150 CIVIL STATE OF CALIFORNIA

REGISTERED PROFESSIONAL ENGINEER CHARLES E. MURPHY No. 13552 STATE OF CALIFORNIA

RECORDER'S CERTIFICATE

Filed this 29th day of Sept, 1983, at 2:20 P.m. in Book 18 of SURVEYS at page 69, at the request of THE COUNTY OF MARIN 83-49256

W. Bruce Shafer

County Recorder

Alice Lake

DEPUTY

RECORD OF SURVEY

FOR LOT 41 LANDS OF F.D. BEGG

As shown in re-survey of P.H. Jordans subdivision of Ridgeway Park by C.H. Towle in O.S. Book 2-Pg. 42 Fairfax, California.

County of Marin
March 1982

State Of California
Scale: 1" = 20'

NE NEWLAND ENGINEERING
CIVIL — STRUCTURES — SURVEYING — CONSTRUCTION

RONALD A. CASTRO P.E.
CONSULTANT

10 EAST BLITHEDALE AVE.
MILL VALLEY, CA 94941
(415) 388-5336

SHEET 1 OF 1

Can 5373