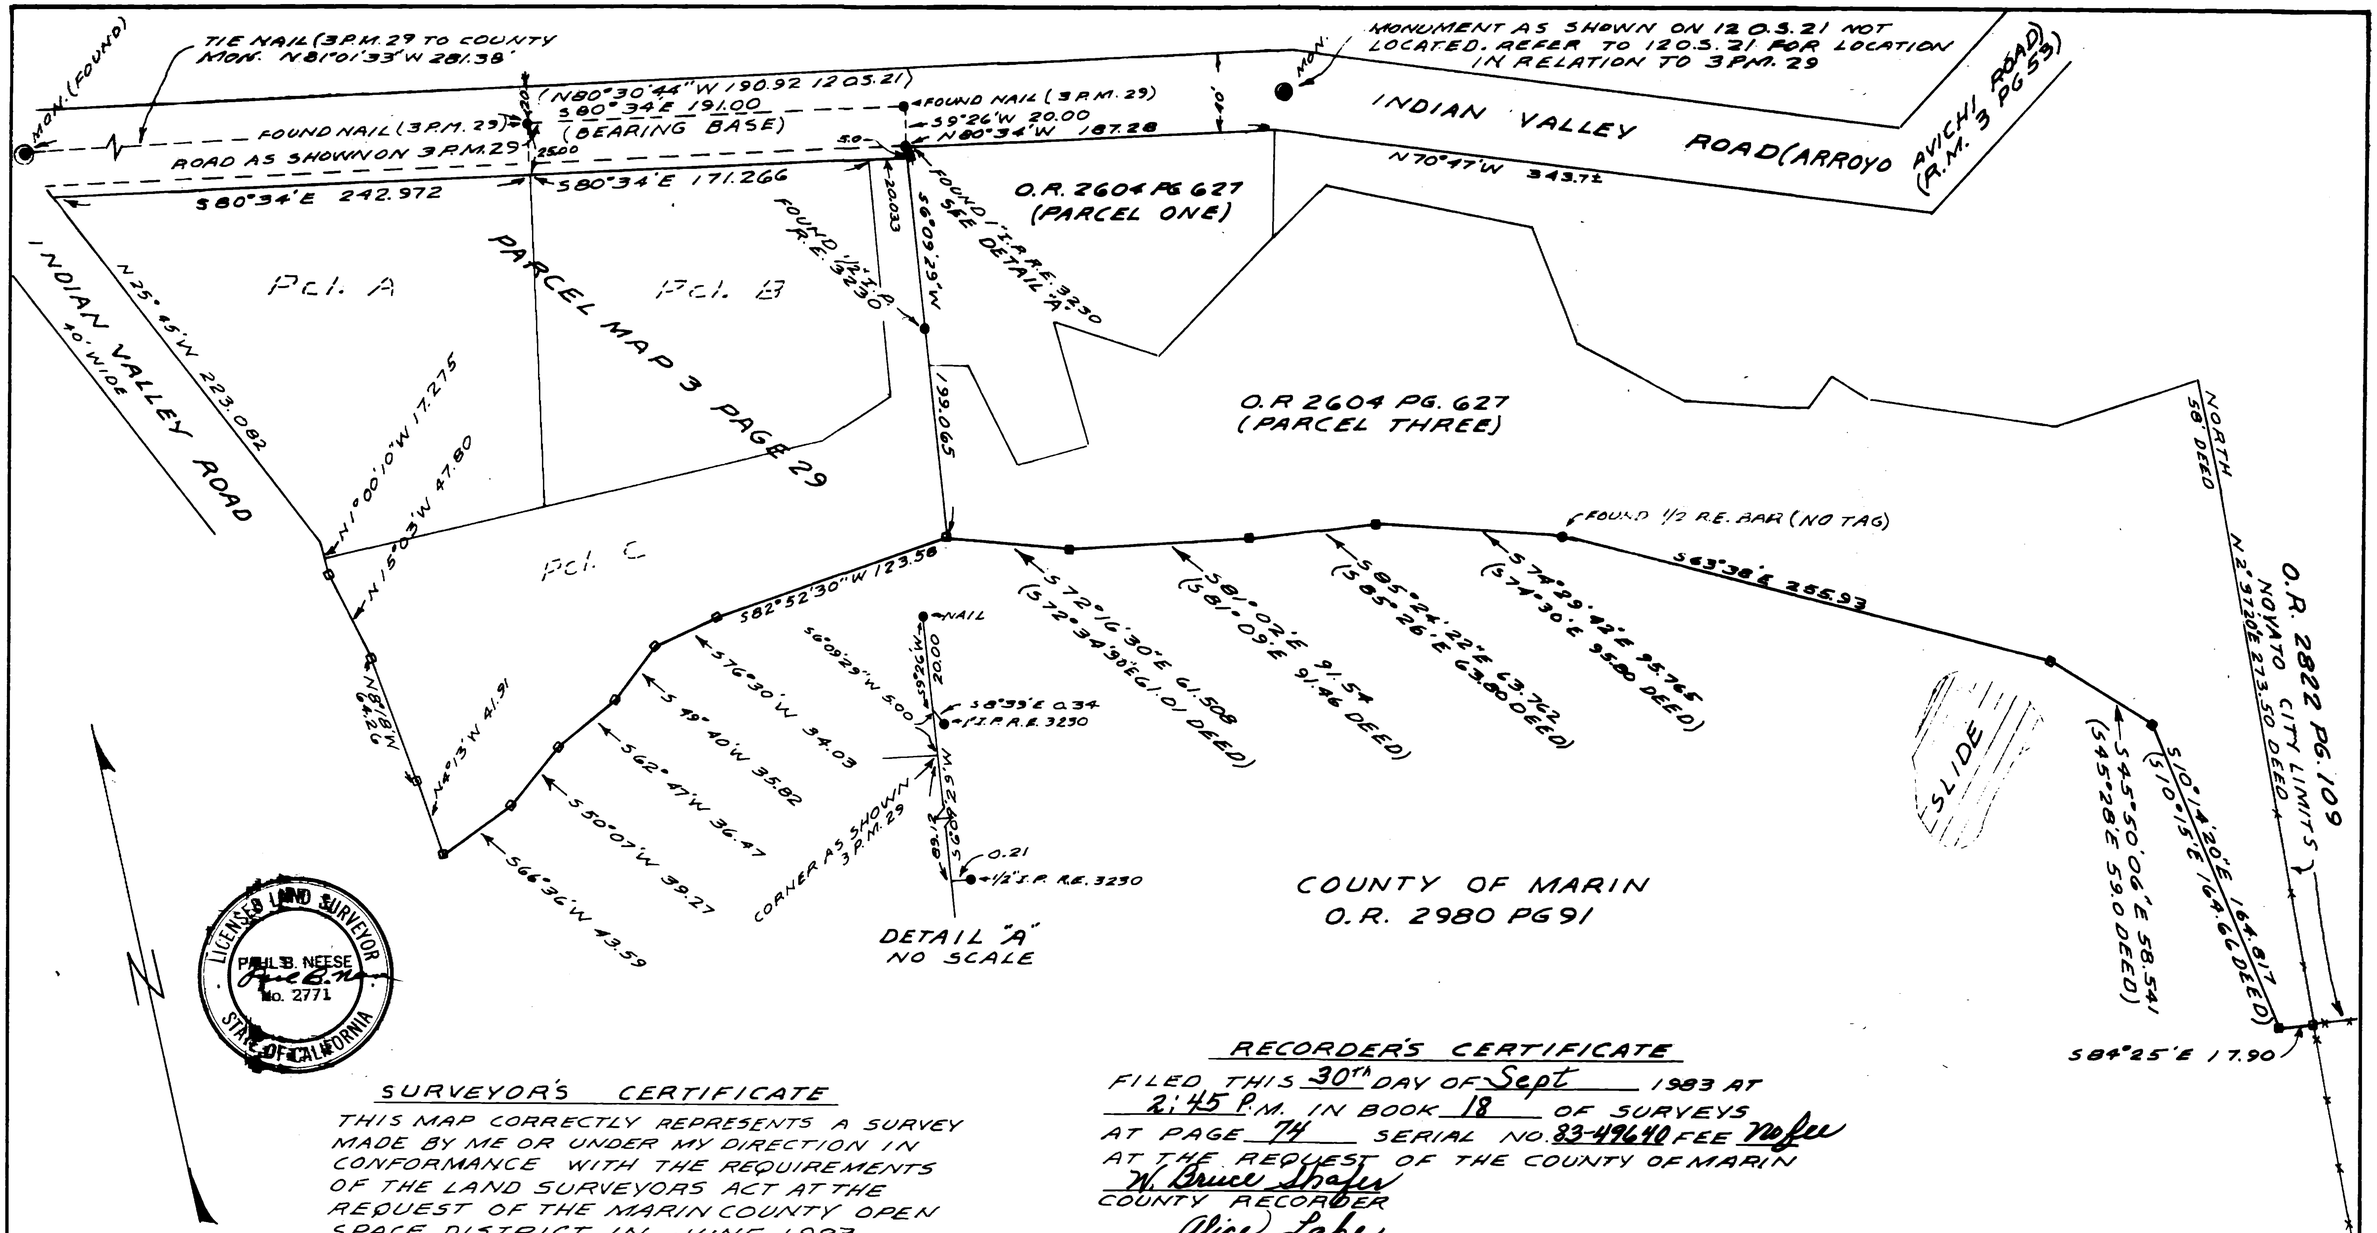

LICENSED LAND SURVEYOR PAUL B. NEESE No. 2771 STATE OF CALIFORNIA

SURVEYOR'S CERTIFICATE

THIS MAP CORRECTLY REPRESENTS A SURVEY MADE BY ME OR UNDER MY DIRECTION IN CONFORMANCE WITH THE REQUIREMENTS OF THE LAND SURVEYORS ACT AT THE REQUEST OF THE MARIN COUNTY OPEN SPACE DISTRICT IN JUNE 1983

SIGNED: Paul B. Neese
PAUL B. NEESE L.S. 2771

RECORDER'S CERTIFICATE

FILED THIS 30th DAY OF Sept 1983 AT 2:45 P.M. IN BOOK 18 OF SURVEYS AT PAGE 74 SERIAL NO. 83-49640 FEE No fee AT THE REQUEST OF THE COUNTY OF MARIN

W. Bruce Shafer
COUNTY RECORDER

Alice Lake
DEPUTY RECORDER

COUNTY SURVEYOR'S CERTIFICATE

THIS MAP HAS BEEN EXAMINED FOR CONFORMANCE WITH THE REQUIREMENTS OF THE LAND SURVEYORS ACT THIS 13th DAY OF September 198

COUNTY SURVEYOR

BY DEPUTY

REGISTERED PROFESSIONAL ENGINEER CHARLES E. MURPHY No. 18,652 CIVIL STATE OF CALIFORNIA

LEGEND

- SET HUB & TAG L.S. 2771
- FOUND HUB & TACK
- STANDARD COUNTY MONUMENT

RECORD OF SURVEY

MARIN COUNTY OPEN SPACE SURVEY OF PORTION OF PROPERTY LINE VICINITY OF INDIAN VALLEY ROAD (O.R. 2980 PG. 91 MARIN COUNTY, CALIFORNIA

SCALE 1"= 50' JUNE 8, 1983

PAUL B. NEESE L.S. 2771
130 DEER HOLLOW RD.
SAN ANSELMO, CA. 94960

SHEET 1 OF 1

Can 5378