98

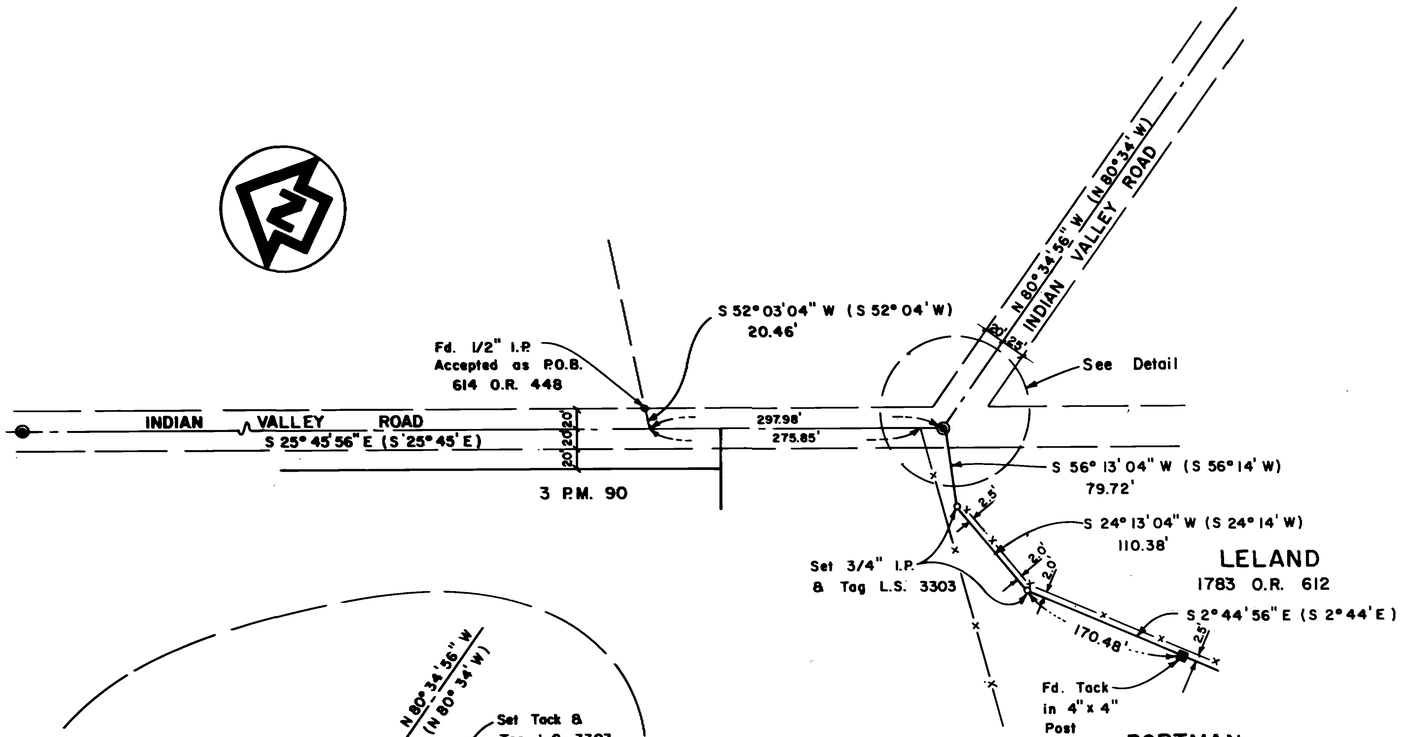

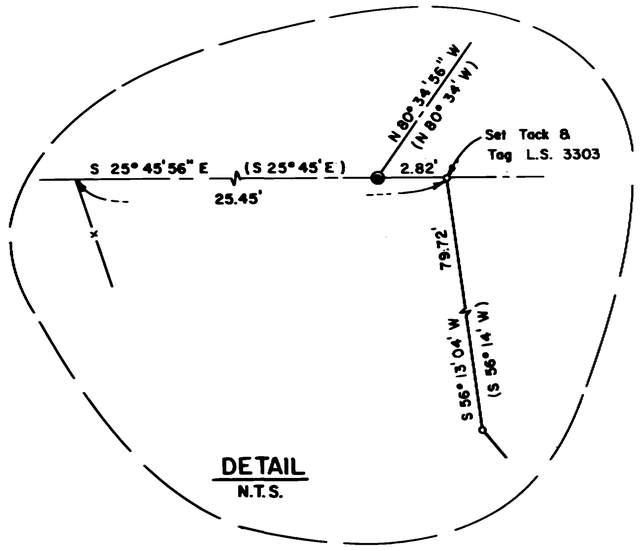

DETAIL
N.T.S.

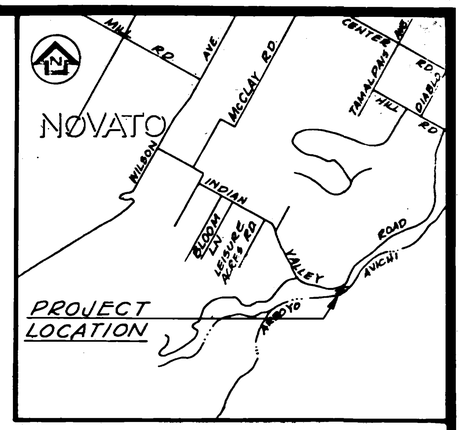

VICINITY MAP
No Scale

BASIS OF BEARINGS:

The line between found standard street monuments, bearing S 25° 45' 56" E, as shown on 12 O.S. 21.

LEGEND:

- ◉ Found standard street monument
- • Found point as indicated
- ○ Set point as indicated

SURVEYOR'S CERTIFICATE

This map correctly represents a survey made by me or under my direction in conformance with the requirements of the Land Surveyor's Act at the request of Sherman Leland, in December 1983.

John G. Stuber
L.S. #3303

RECORDER'S CERTIFICATE

Filed this 3rd day of Feb, 1984, at 1:40 p.m. in Book 18 of Surveys at Page 98, at the request of the County of Marin, Serial No. 84-5994 Fee 6.00

W. Bruce Shafer By Alice Lake
County Recorder Deputy

COUNTY SURVEYOR'S CERTIFICATE

This map has been examined for conformance with the requirements of the Land Surveyor's Act this 20th day of February, 1984.

No. 12341 CIVIL STATE OF CALIFORNIA

By
County Surveyor Deputy

RECORD OF SURVEY

OF

LELAND/PORTMAN PROPERTY LINE
(1783 O.R. 612 / 3035 O.R. 696)

MARIN COUNTY CALIFORNIA
DECEMBER 1983 SCALE: 1" = 100'

[St]² STUBER-STROEH ASSOCIATES, INC.
CONSULTING ENGINEERS & SURVEYORS
790 DeLong Ave. Suite 7, Novato, CA. 94947 415-892-4763

SHEET 1 OF 1 SHEETS

JOB NO. 352-010

Can 5435