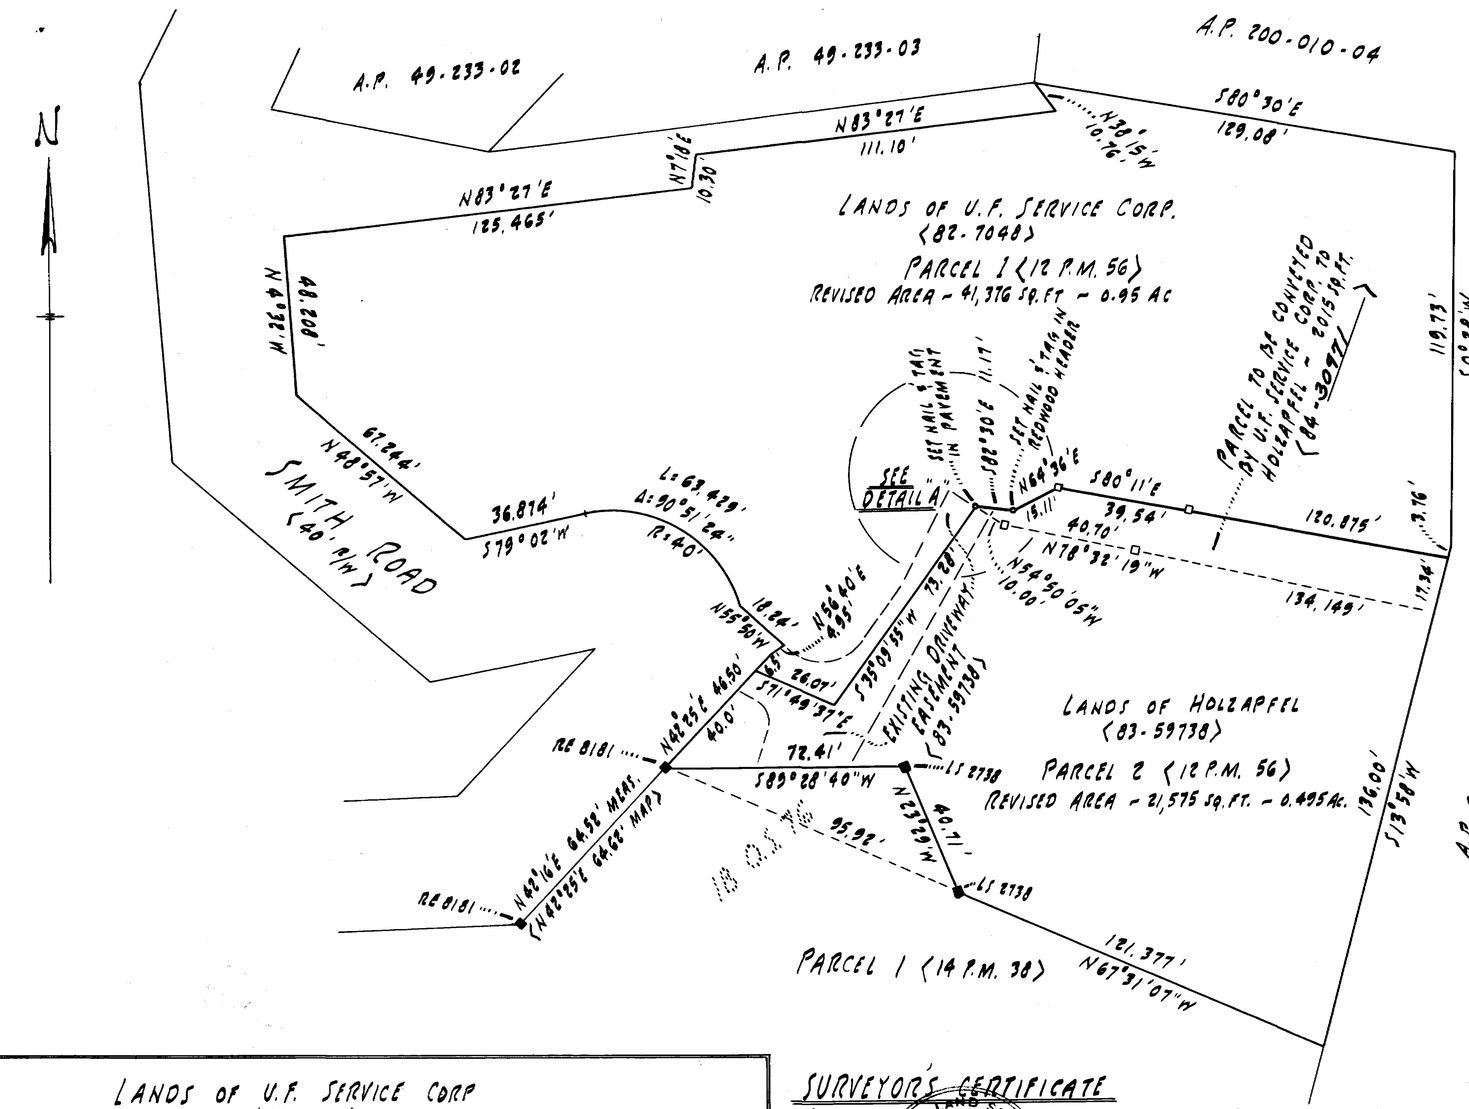

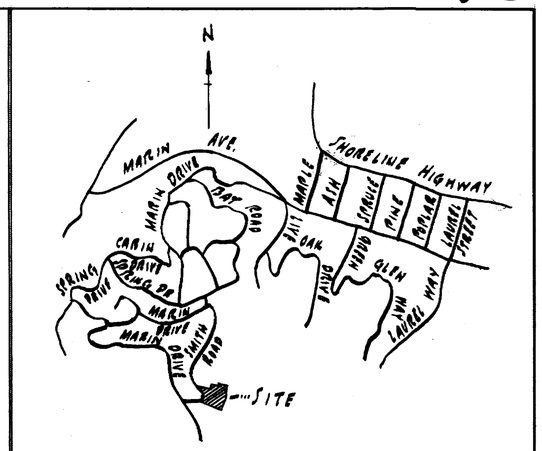

VICINITY MAP
NO SCALE

NOTES :

- □ INDICATES 2"x2" RWD. HUB & TAG "LS 2738" SET.
- ■ INDICATES 2"x2" RWD. HUB & TAG FOUND AS PER 18 O.S. 76.

MERIDIAN BASED ON 18 O.S. 76.

POSSIBLE EFFECT OF UTILITY AND SEWER EASEMENT AS RECORDED IN LIBER 322 O.R. PAGE 460. LOCATION UNDISCLOSED.

COUNTY SURVEYOR'S CERTIFICATE

THIS MAP HAS BEEN EXAMINED FOR CONFORMANCE WITH THE REQUIREMENTS OF THE LAND SURVEYORS ACT THIS [redacted] DAY OF [redacted]

[redacted]
MARIN COUNTY SURVEYOR

BY [redacted]
DEPUTY

REGISTERED PROFESSIONAL ENGINEER
THOMAS RYAN
No. C 23341
CIVIL
STATE OF CALIFORNIA

CALIFORNIA LAND SURVEYORS ASSOCIATION
1966
MARIN CHAPTER

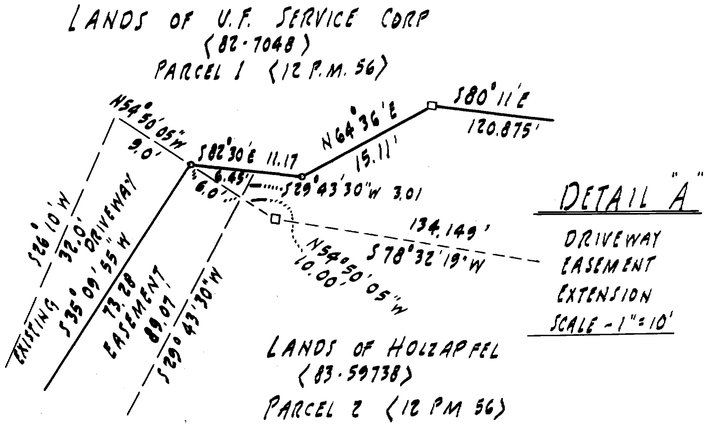

SURVEYOR'S CERTIFICATE

THIS MAP (SURVEY) REPRESENTS A SURVEY MADE BY ME OR UNDER MY DIRECTION IN CONFORMANCE WITH THE REQUIREMENTS OF THE LAND SURVEYORS ACT IN OCT. 1983 AT THE REQUEST OF JEFF GREEN.

[redacted]
WILLIAM O. LOCKETT, JR - L.S. 2738

LICENSED LAND SURVEYOR
No. 2738
STATE OF CALIFORNIA

RECORDER'S CERTIFICATE

FILED THIS 28th DAY OF June 1984 AT 11:27 P.M. IN BOOK 19 OF SURVEYS AT PAGE 25 AT THE REQUEST OF THE COUNTY OF MARIN

SERIAL Nº 84-30972 FEE 6.00

W Bruce Shafer
MARIN COUNTY RECORDER

BY Alice Lake
DEPUTY

RECORD OF SURVEY OF LOT LINE ADJUSTMENT BETWEEN U.F. SERVICE CORP & HOLZAPFEL

(82-7048) (83-59738)

PARCELS 1 & 2 ~ 12 P.M. 56

VICINITY TAMALPAIS VALLEY

MARIN COUNTY - CALIF.

SCALE - 1"=30' SHEET 1 OF 1 SHEET FEB. 1984

W.O. LOCKETT, JR.
LIC. LAND SURVEYOR

#4490

A.P. 49-233-04 & 06

Can 5524