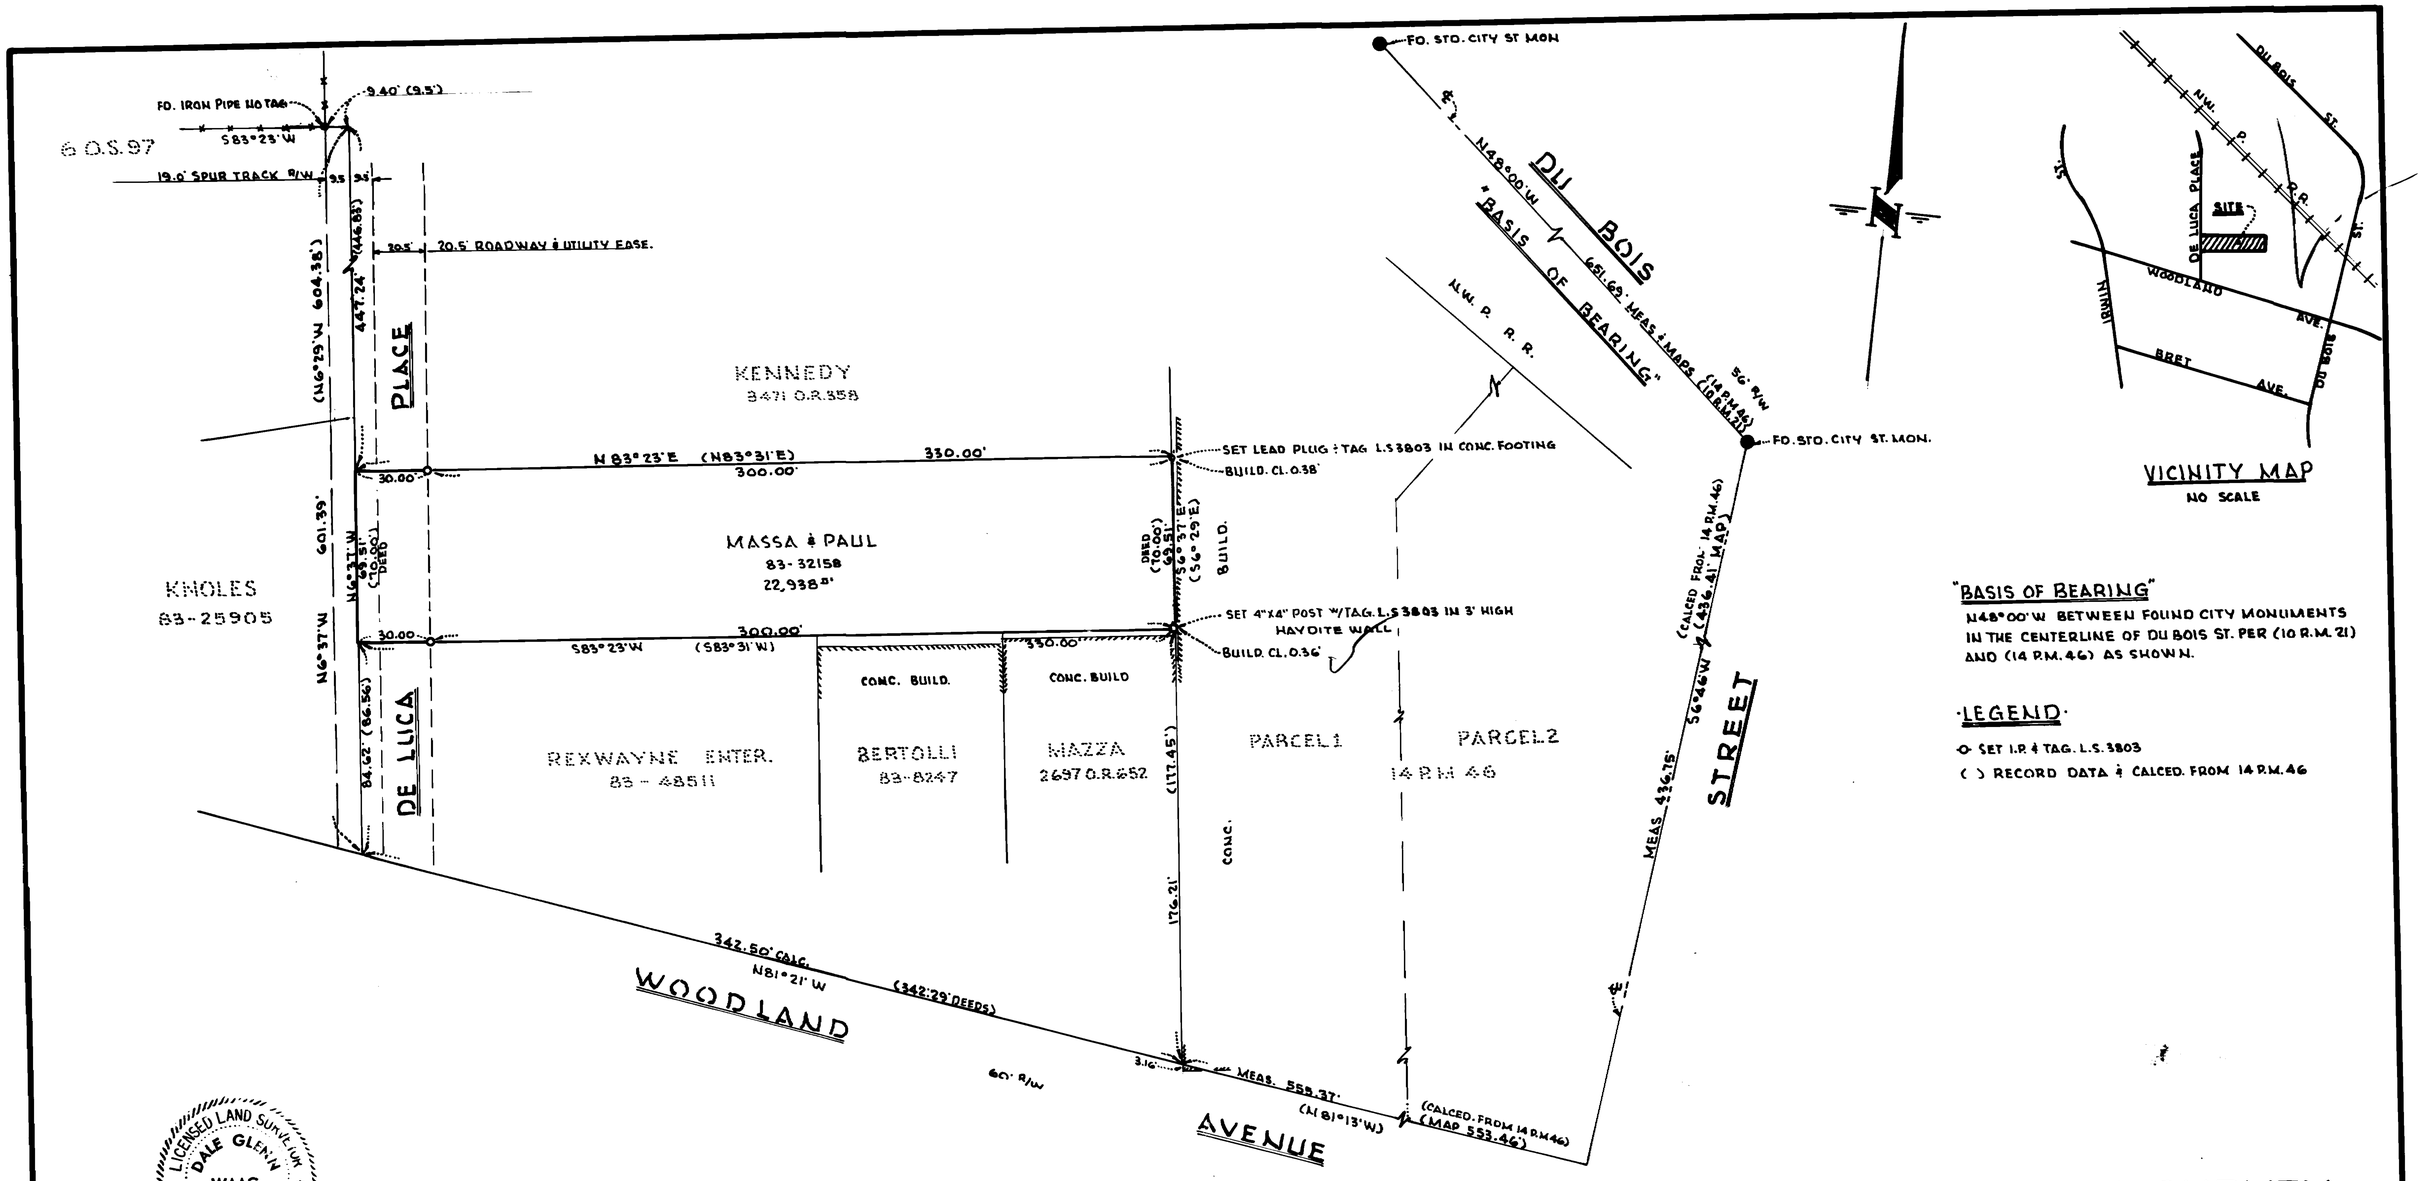

"BASIS OF BEARING"

N48°00'W BETWEEN FOUND CITY MONUMENTS IN THE CENTERLINE OF DU BOIS ST. PER (10 R.M. 21) AND (14 P.M. 46) AS SHOWN.

·LEGEND·

-O- SET I.P. & TAG. L.S. 3803

( ) RECORD DATA & CALCED. FROM 14 P.M. 46

LICENSED LAND SURVEYOR
DALE GLENN WAAG
NO. 3803
STATE OF CALIFORNIA

SURVEYOR'S CERTIFICATE

THIS MAP CORRECTLY REPRESENTS A SURVEY MADE BY ME OR UNDER MY DIRECTION IN CONFORMANCE WITH THE REQUIREMENTS OF THE LAND SURVEYOR'S ACT AT THE REQUEST OF K. MASSA & M. PAUL IN APRIL 1984.

Dale Glenn Waag

DALE GLENN WAAG L.S. NO. 3803

COUNTY SURVEYOR'S CERTIFICATE

THIS MAP HAS BEEN EXAMINED FOR CONFORMANCE WITH THE REQUIREMENTS OF THE LAND SURVEYOR'S ACT THIS 15th DAY OF June 1984

REGISTERED THOMAS A. TAYLOR ENGINEER No. C 23[illegible] CIVIL STATE OF CALIFORNIA

COUNTY SURVEYOR

DEPUTY

RECORDER'S CERTIFICATE

FILED THIS 28th DAY OF June 1984
AT 12:07 P.M. IN BOOK 19 OF SURVEYS
AT PAGE 26 AT THE REQUEST OF
Dept of Public Works
W. Bruce Shafer
COUNTY RECORDER

Alice Lake
DEPUTY

RECORD OF SURVEY

LANDS OF

K. MASSA & M. PAUL

83-32158

SAN RAFAEL ——— CALIFORNIA

SCHWARTZ-WAAG ASSOCIATES
SAN RAFAEL — CALIFORNIA

SCALE 1"=40' APRIL 1984

SHEET 1 OF 1

Can 5525