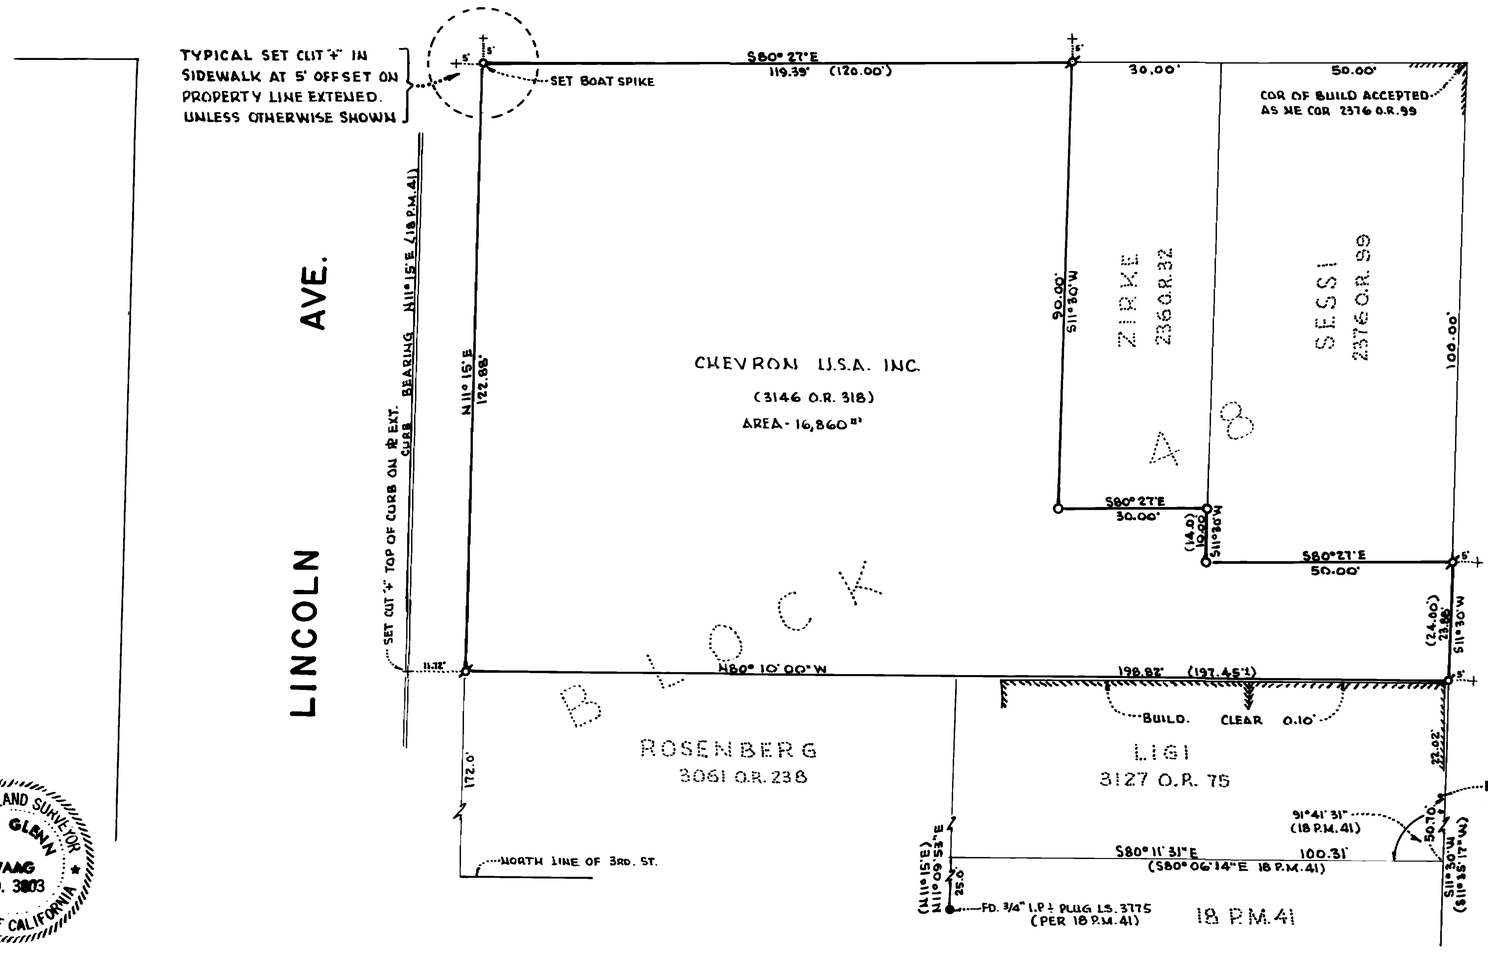

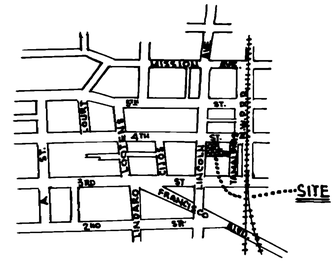

VICINITY MAP
NO SCALE

"BASIS OF BEARING"
N11°15'E ALONG THE EASTERLY CURB LINE OF LINCOLN AVE. PER 18 R.M. 41.

·LEGEND·
- O SET 3/4" IRON PIPE & TAG L.S. 3803
- ⌀ SET LEAD PLUG & TAG L.S. 3803
- ( ) RECORD DATA

LICENSED LAND SURVEYOR DALE GLENN WAAG NO. 3803 STATE OF CALIFORNIA

SURVEYOR'S CERTIFICATE

THIS MAP CORRECTLY REPRESENTS A SURVEY MADE BY ME OR UNDER MY DIRECTION IN CONFORMANCE WITH THE REQUIREMENTS OF THE LAND SURVEYOR'S ACT AT THE REQUEST OF CHEVRON U.S.A. INC. IN MAY 1984.

Dale Glenn Waag
DALE GLENN WAAG L.S. NO. 3803

COUNTY SURVEYOR'S CERTIFICATE

THIS MAP HAS BEEN EXAMINED FOR CONFORMANCE WITH THE REQUIREMENTS OF THE LAND SURVEYOR'S ACT THIS 22nd DAY OF June 1984.

REGISTERED PROFESSIONAL ENGINEER STATE OF CALIFORNIA

No. [illegible]
COUNTY SURVEYOR

DEPUTY

RECORDER'S CERTIFICATE

FILED THIS 28th DAY OF June 1984
AT 2:10 IN BOOK 19 OF SURVEYS
AT PAGE 29 AT THE REQUEST OF
THE COUNTY OF MARIN

W. Bruce Shafer
COUNTY RECORDER
Alice Lake
DEPUTY

RECORD OF SURVEY

LANDS OF
CHEVRON U.S.A. INC.
3146 O.R. 318

BEING PORTION OF
BLOCK 48 - TOWN OF SAN RAFAEL
R-1 P-4

SAN RAFAEL - - - - - - - - - CALIFORNIA

SCHWARTZ-WAAG ASSOCIATES
SAN RAFAEL - - - CALIFORNIA

SCALE 1" = 20' MAY 1984
NO. 5300 SHEET 1 OF 1

Can 5528