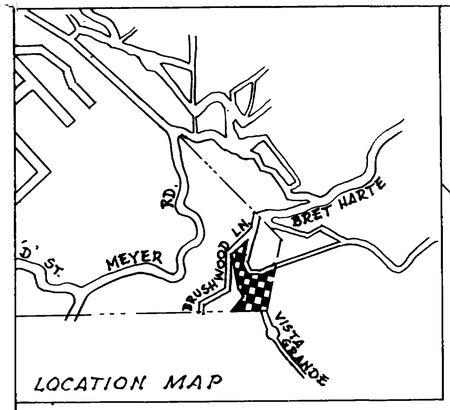

LOCATION MAP

NOTE:
THIS SURVEY IS BASED ON AN Az. 226° 20' 58" FROM A FOUND OLD 1" PIPE & NAIL (PT. (A)) TO FOUND ROUND METAL PIN IN CONC. (PT. (B)) WHICH POINTS WERE LOCATED IN THE FIELD.

CALIFORNIA LAND SURVEYORS ASSOCIATION 1966 MARIN CHAPTER

COUNTY SURVEYOR'S CERTIFICATE

THIS MAP HAS BEEN EXAMINED FOR CONFORMANCE WITH THE REQUIREMENTS OF THE LAND SURVEYOR'S ACT THIS 12th DAY OF July 1984.

SIGNED: _____

COUNTY SURVEYOR

BY DEPUTY Charles E Murphy

REGISTERED PROFESSIONAL ENGINEER CHARLES E. MURPHY No. 18,652 CIVIL STATE OF CALIFORNIA

SURVEYOR'S CERTIFICATE

THIS MAP CORRECTLY REPRESENTS A SURVEY MADE BY ME OR UNDER MY DIRECTION IN CONFORMANCE WITH THE REQUIREMENTS OF THE LAND SURVEYOR'S ACT AT THE REQUEST OF KEVIN COLLIER IN MAY 1984.

SIGNED: _____ L.S. 3887

JEROME EDWARD BRUNNER JR. No. 3887 STATE OF CALIFORNIA

RECORDER'S CERTIFICATE

FILED THIS 20th DAY OF July 1984 AT 2:17 P.M.
IN BOOK 19 OF OFFICIAL SURVEYS AT PAGE 33
SERIAL NO. 84-35150 FEE 6.00 AT THE REQUEST OF THE COUNTY OF MARIN.

W. Bruce Shafer
COUNTY RECORDER

Alice Lake
DEPUTY RECORDER

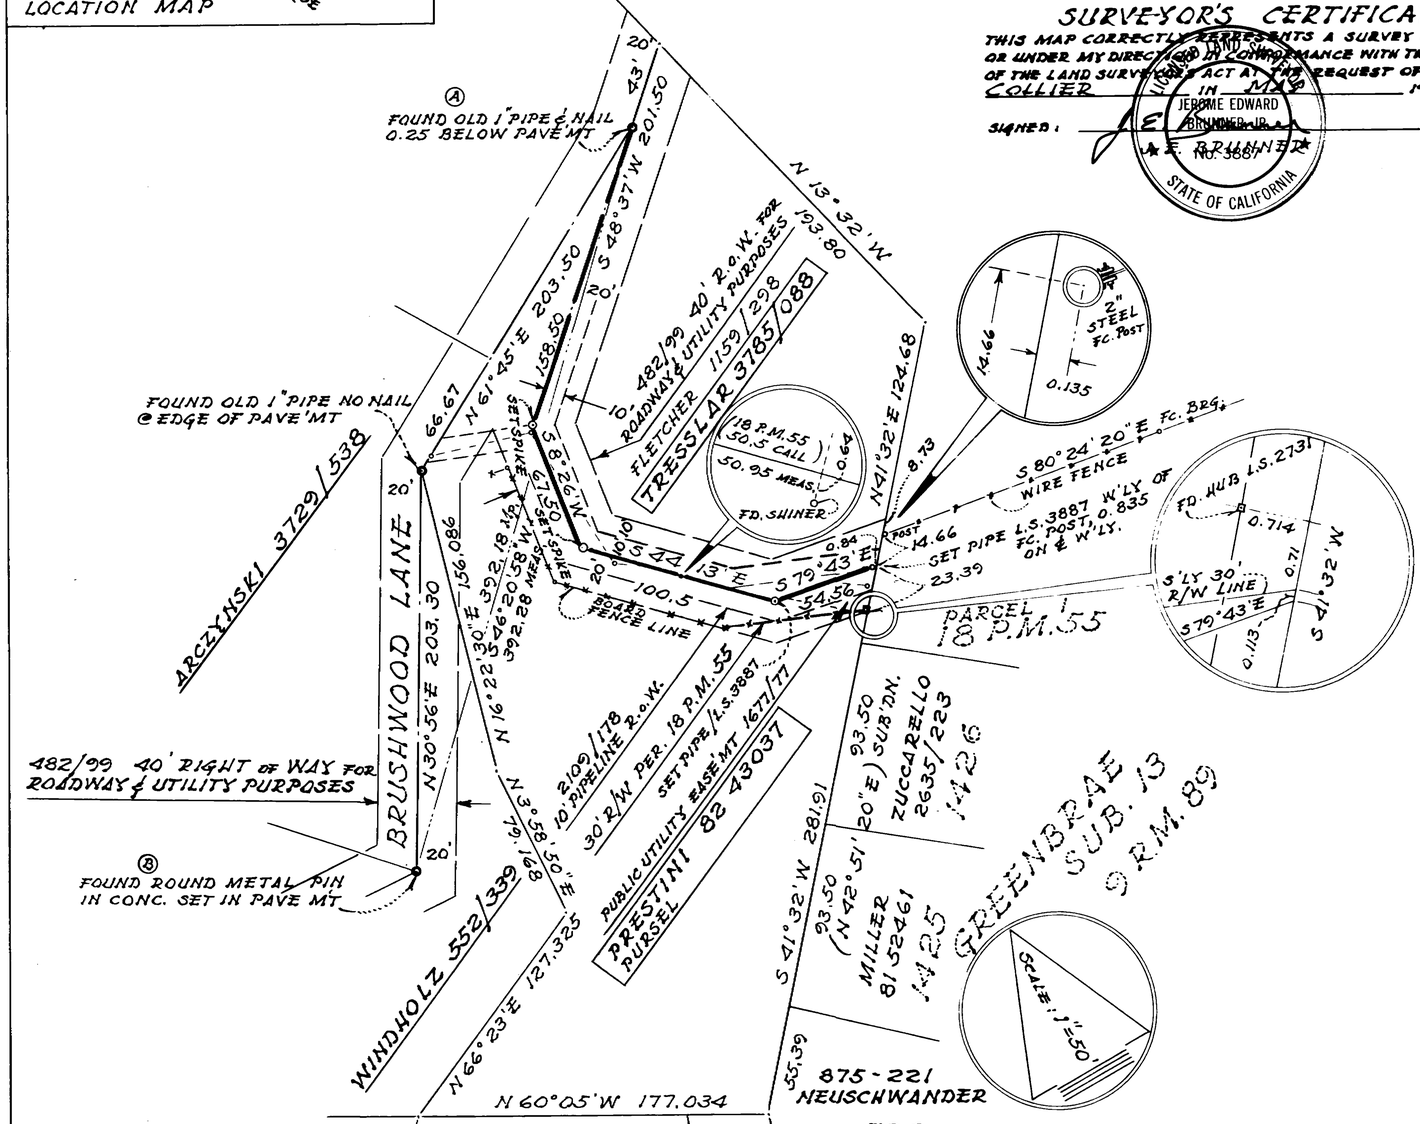

RECORD OF SURVEY

PORTION OF LANDS OF PRESTINI / PURSEL
82 43037
SAN RAFAEL MARIN CO. CALIFORNIA.

JERRICO ASSOCIATES 77 MARK DR., SAN RAFAEL, CA. 12-291-06 6504 SHEET 1 OF 1

Can 5536