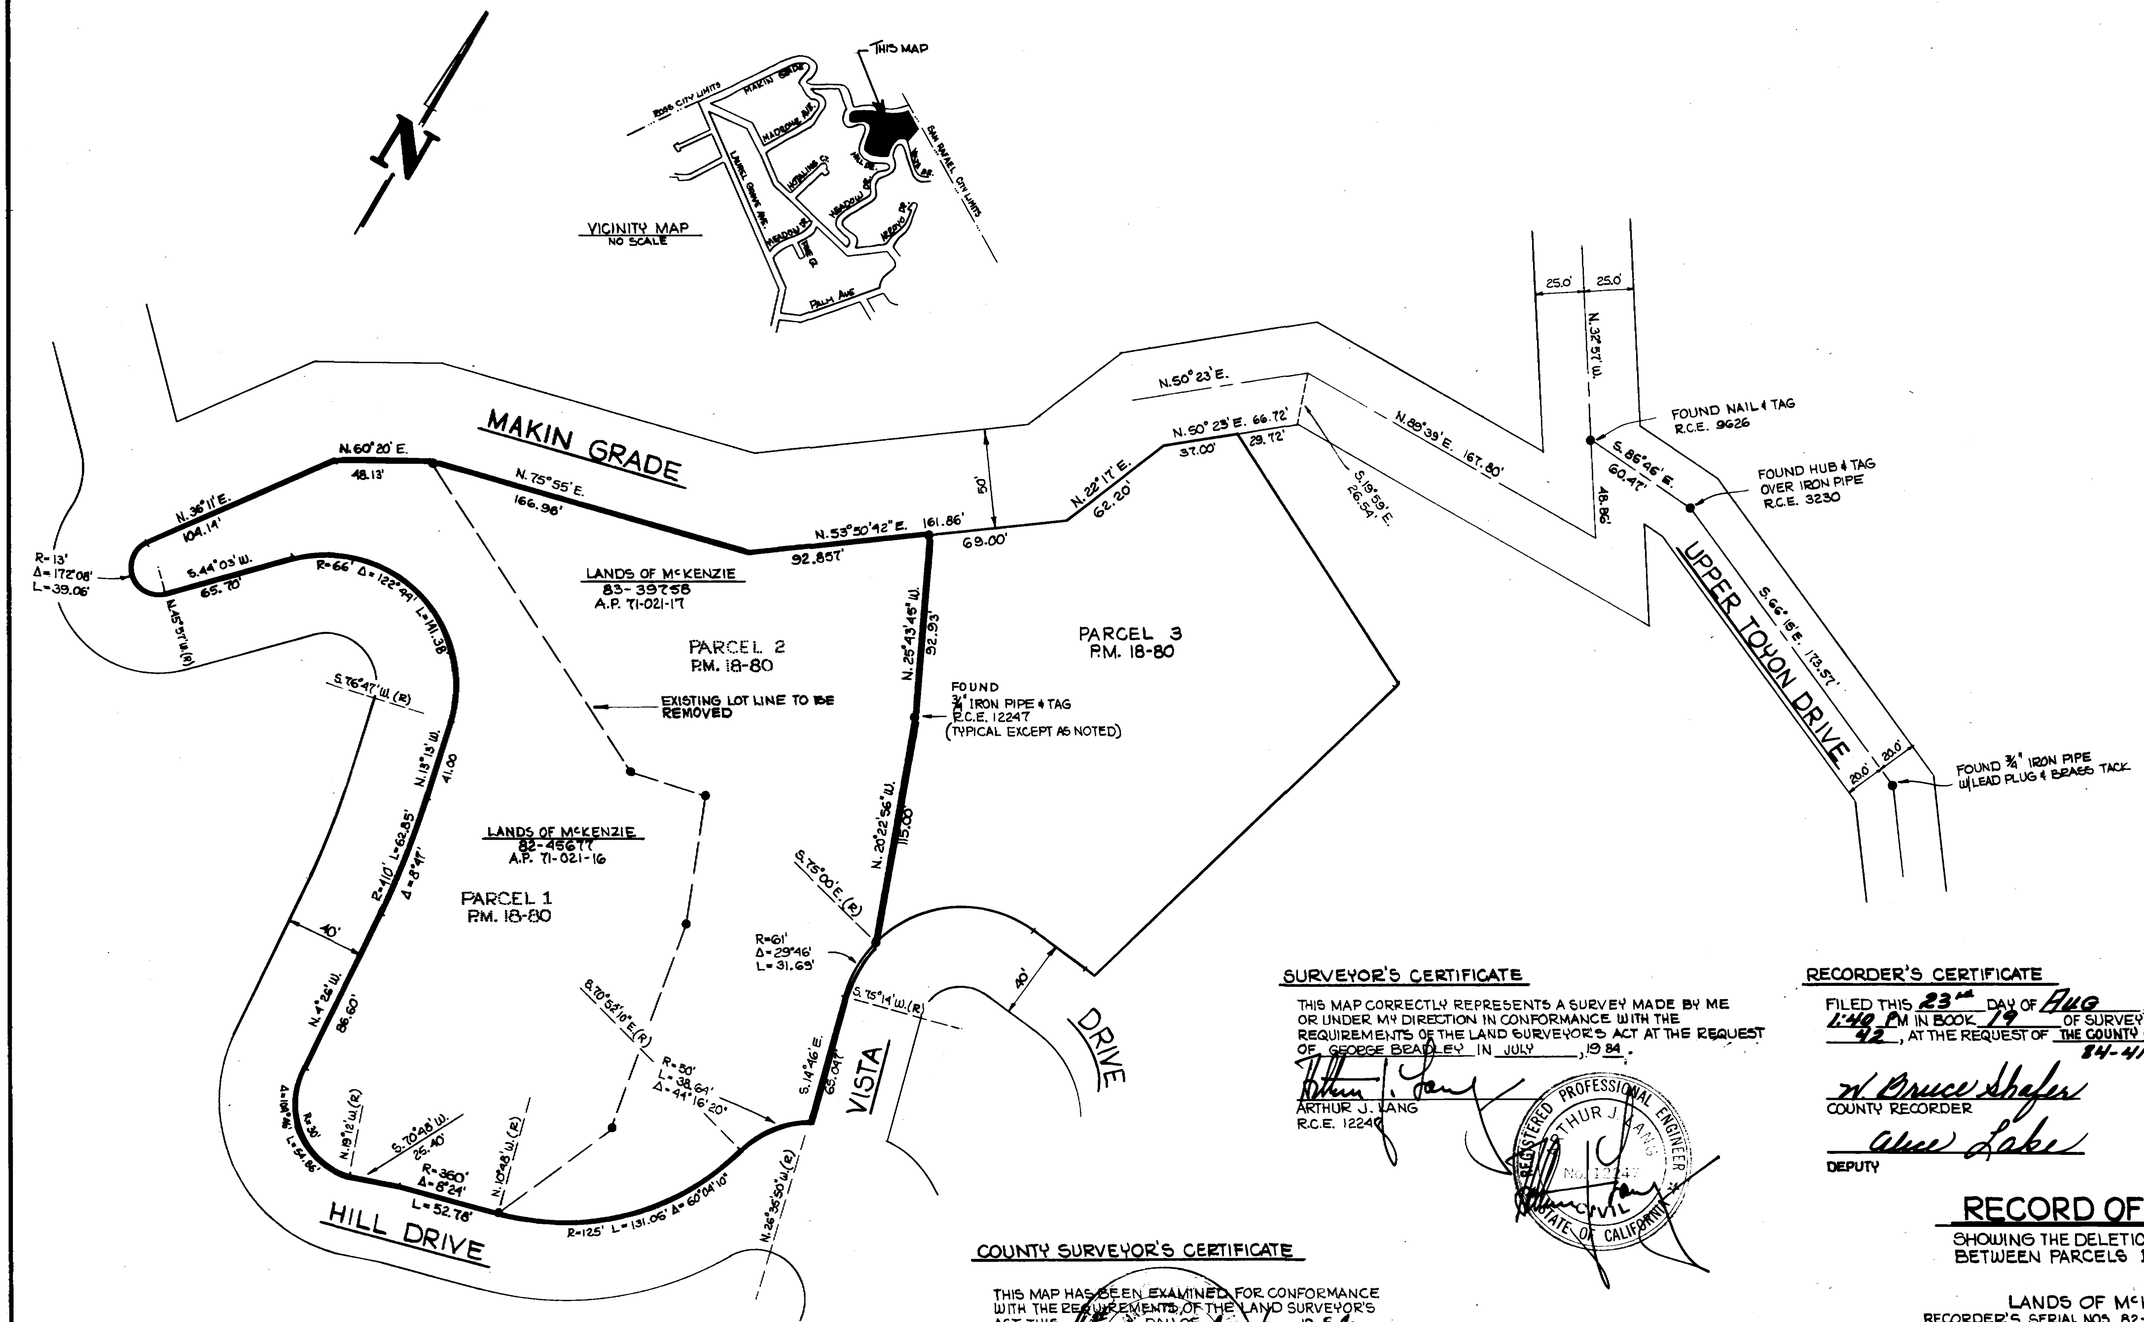

BASIS OF BEARINGS

CENTERLINE OF UPPER TOYON DRIVE (S.66°15'E.) AS SHOWN ON THE MAP OF AMENDED MAP OF DEL MESA 5 RM 69 FROM POINTS FOUND AS SHOWN HEREON.

SURVEYOR'S CERTIFICATE

THIS MAP CORRECTLY REPRESENTS A SURVEY MADE BY ME OR UNDER MY DIRECTION IN CONFORMANCE WITH THE REQUIREMENTS OF THE LAND SURVEYOR'S ACT AT THE REQUEST OF GEORGE BEADLEY IN JULY, 1984.

ARTHUR J. LANG
R.C.E. 12247

REGISTERED PROFESSIONAL ENGINEER ARTHUR J. LANG No. 12247 CIVIL STATE OF CALIFORNIA

COUNTY SURVEYOR'S CERTIFICATE

THIS MAP HAS BEEN EXAMINED FOR CONFORMANCE WITH THE REQUIREMENTS OF THE LAND SURVEYOR'S ACT THIS ___ DAY OF August, 1984.

REGISTERED PROFESSIONAL ENGINEER No. C 23321 CIVIL STATE OF CALIFORNIA

COUNTY SURVEYOR

DEPUTY

RECORDER'S CERTIFICATE

FILED THIS 23rd DAY OF Aug 1984 AT 1:40 PM IN BOOK 19 OF SURVEYS AT PAGE 42, AT THE REQUEST OF THE COUNTY OF MARIN
84-41066

W. Bruce Shafer
COUNTY RECORDER

Alice Lake
DEPUTY

RECORD OF SURVEY

SHOWING THE DELETION OF THE LOT LINE BETWEEN PARCELS 1 & 2, P.M. 18-80

LANDS OF McKENZIE
RECORDER'S SERIAL NOS. 82-45677 AND 83-39758

BEING ADJACENT TO AMENDED MAP OF DEL MESA 5 R.M. 69, MARIN COUNTY, CALIFORNIA

ARTHUR J. LANG ASSOCIATES, INC.
NOVATO CALIFORNIA

JULY, 1984
A.P. 71-021-17 & 18

SCALE: 1" = 50'
SHEET 1 OF 1

Can555