18 P.M. 35

PCL. 1

PCL. 2

LANDS OF MARIN COUNTY
OPEN SPACE DISTRICT
AND OF
NORTH MARIN COUNTY
WATER DISTRICT
3312 O.R. 607

LANDS OF REBELO
642 O.R. 437

MONUMENTATION OF THIS BOUNDARY SHOWN ON 18 P.M. 35

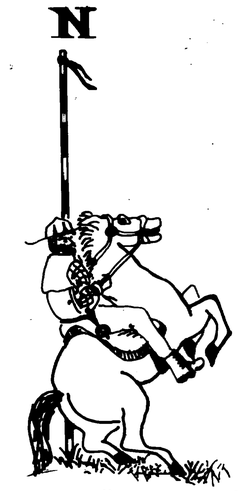

SCALE: 1" = 400'

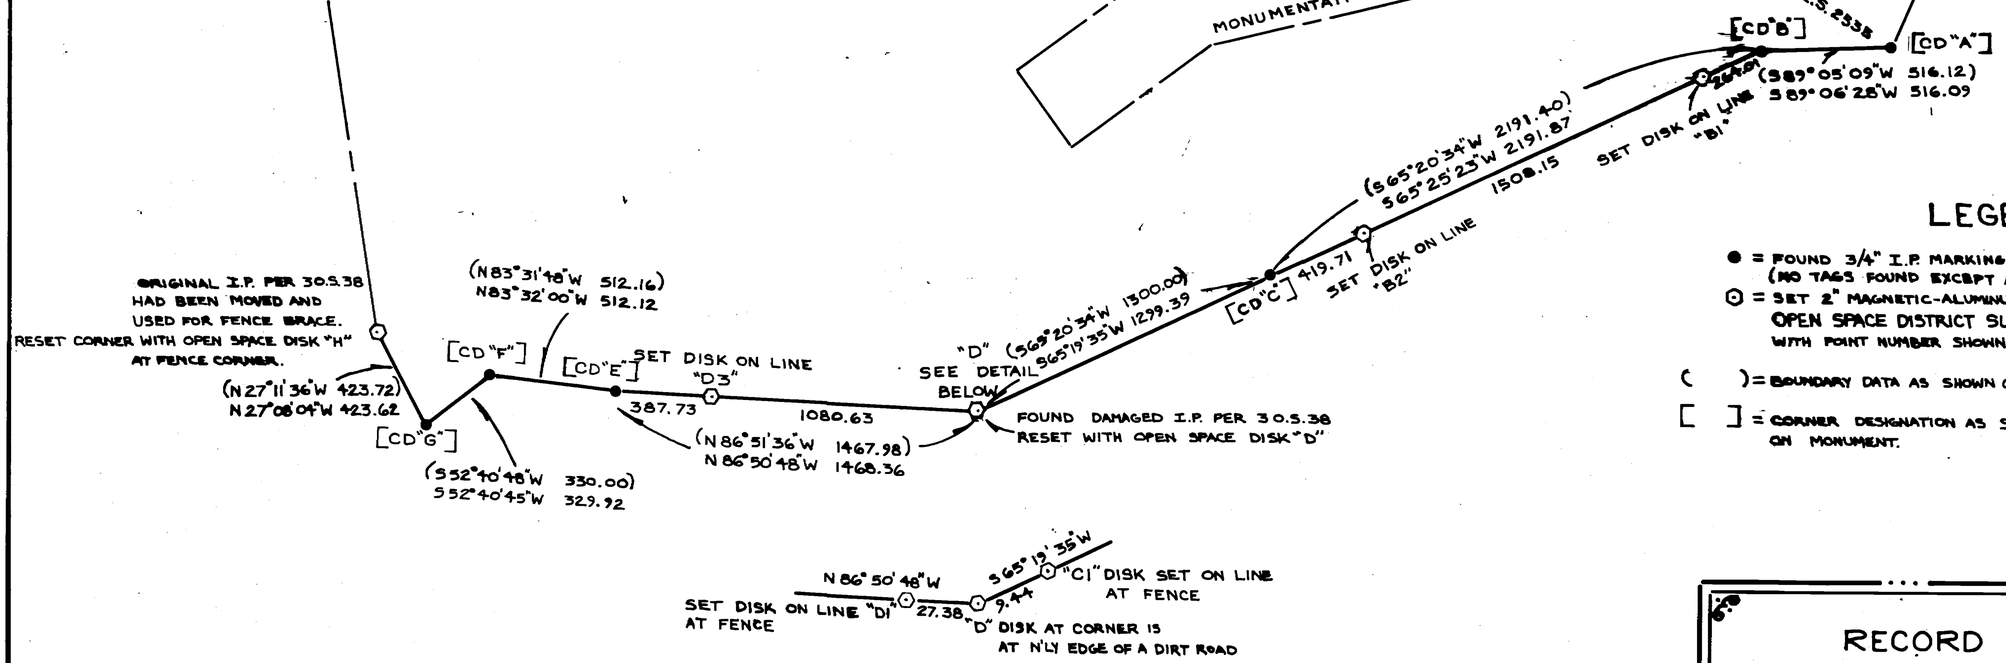

LEGEND

- ● = FOUND 3/4" I.P. MARKING BOUNDARY AS SET BY 3 SURVEYS 38. (NO TAGS FOUND EXCEPT AT "A")
- ⊙ = SET 2" MAGNETIC-ALUMINUM DISK STAMPED "MARIN COUNTY OPEN SPACE DISTRICT SURVEY MARKER" AND ALSO STAMPED WITH POINT NUMBER SHOWN (E.G. "B2").
- ( ) = BOUNDARY DATA AS SHOWN ON 3 O.S. 38.
- [ ] = CORNER DESIGNATION AS SHOWN ON MAP ONLY – NOT STAMPED ON MONUMENT.

DETAIL
NO SCALE

SURVEYOR'S CERTIFICATE

This map correctly represents a survey made by me or under my direction in conformance with the requirements of the Land Surveyors Act at the request of MARIN COUNTY OPEN SPACE DISTRICT in OCTOBER, 1983

Donald H Thomas
L.S. No. 3288

COUNTY SURVEYOR'S CERTIFICATE

This map has been examined for conformity with the requirements of the Land Surveyors Act this 1st day of August, 1989

No. C 8341
County Surveyor
REGISTERED PROFESSIONAL ENGINEER
CIVIL
STATE OF CALIFORNIA

By Deputy

RECORDER'S CERTIFICATE

Filed this 23rd day of AUG, 1984 at 2:48 pm in Book 19 of Surveys at page 43 at the request of THE COUNTY OF MARIN
84-41071

W. Bruce Shafer
County Recorder
By Deputy Alice Lake

BASIS OF BEARING

SAME AS 18 PARCEL MAPS 35

A.P.# 121-110-26

RECORD OF SURVEY
SOUTHERLY BOUNDARY OF 3312 O.R. 607
RECOVERY OF MONUMENTED LINE SET BY 3 SURVEYS 38

MARIN COUNTY CALIFORNIA
MARIN COUNTY DEPT. OF PUBLIC WORKS

FIELD BOOK 406

SHEET 1 OF 1