76

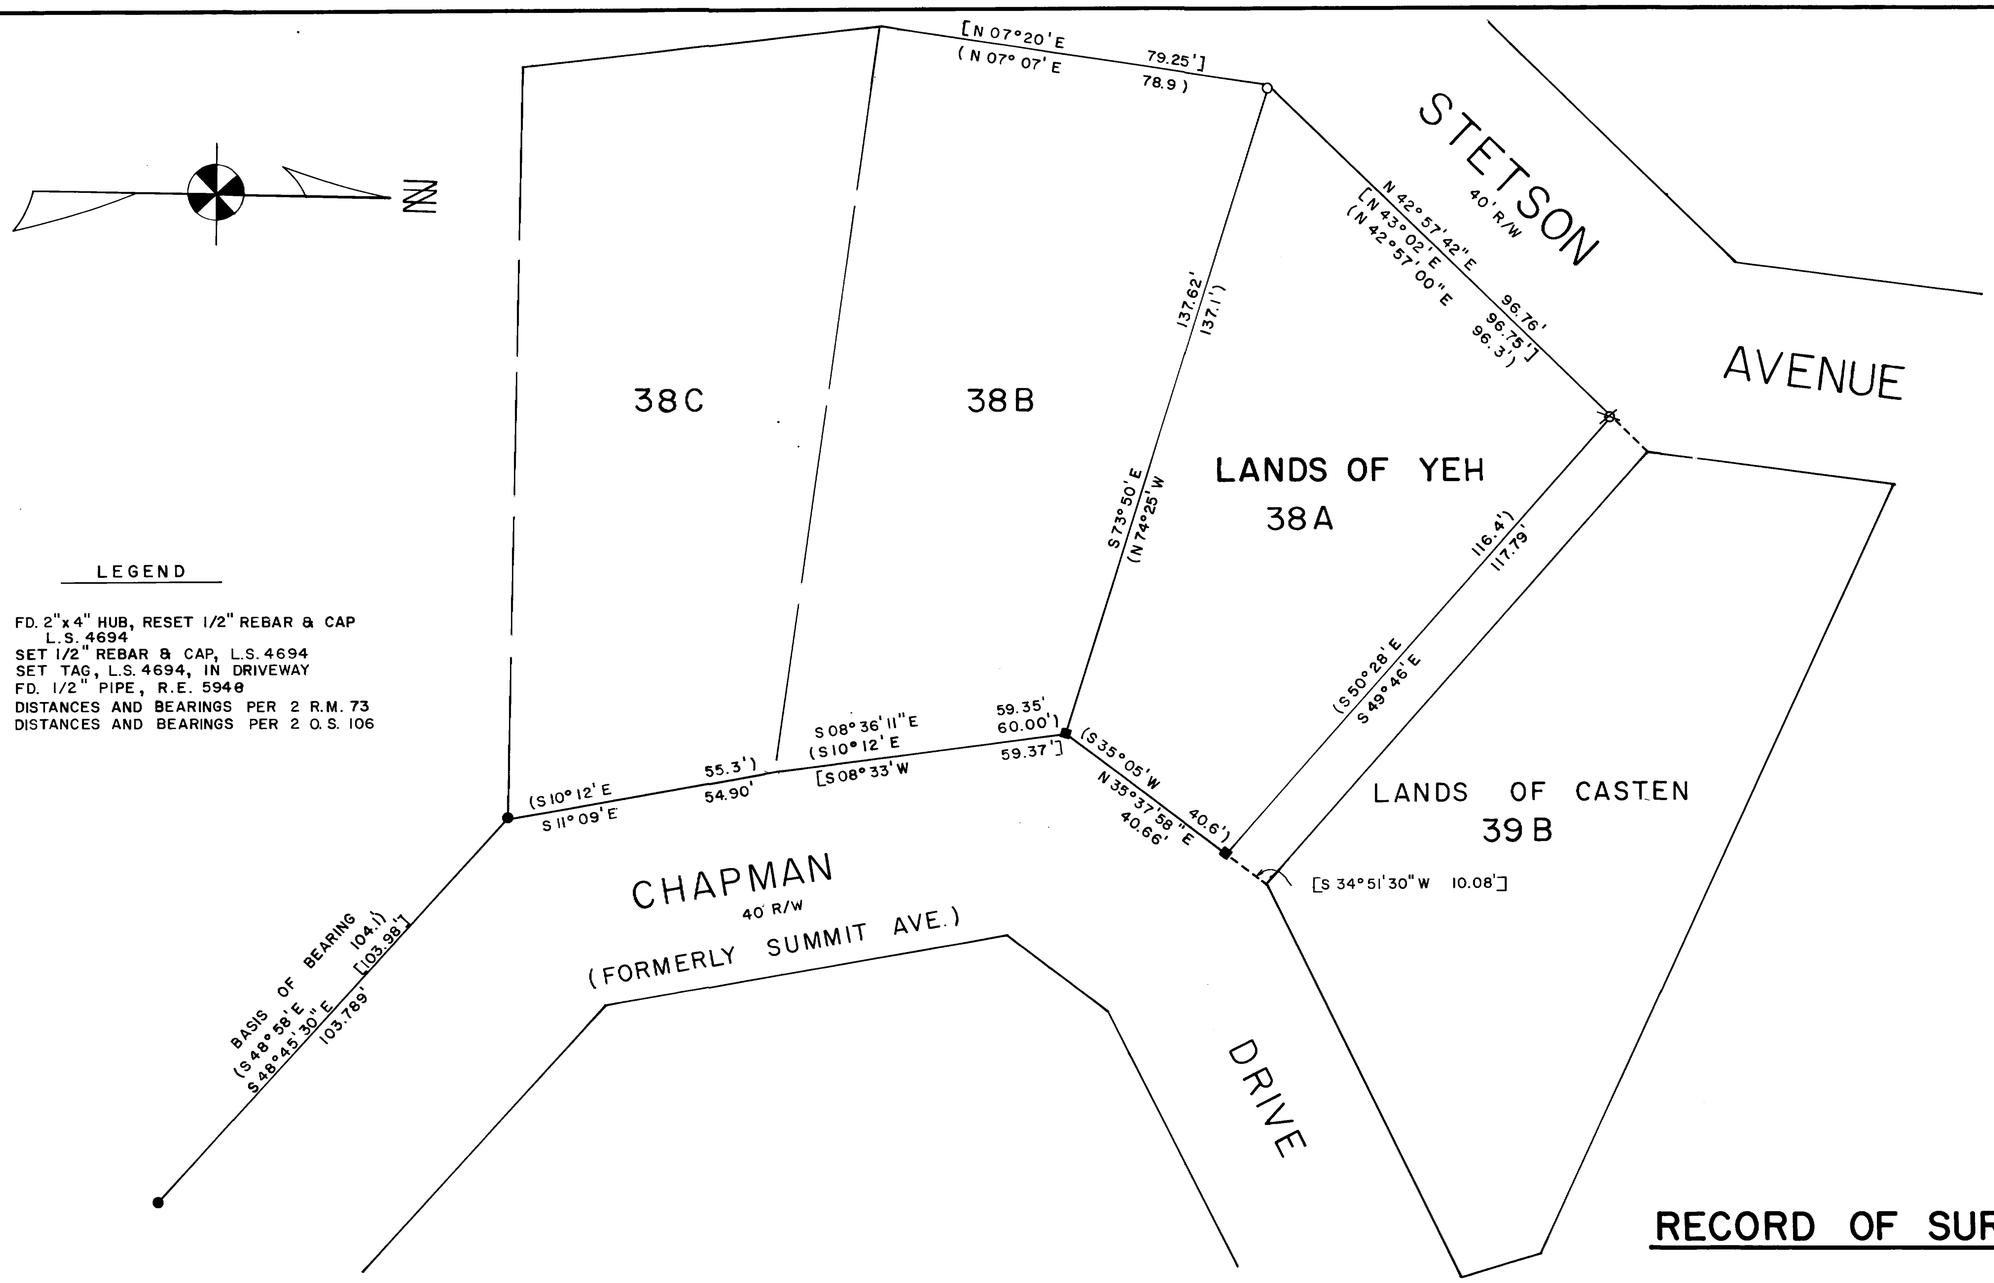

LEGEND

- ■ FD. 2"x4" HUB, RESET 1/2" REBAR & CAP L.S. 4694
- ○ SET 1/2" REBAR & CAP, L.S. 4694
- ⊗ SET TAG, L.S. 4694, IN DRIVEWAY
- ● FD. 1/2" PIPE, R.E. 5948
- ( ) DISTANCES AND BEARINGS PER 2 R.M. 73
- [ ] DISTANCES AND BEARINGS PER 2 O.S. 106

SURVEYOR'S CERTIFICATE

THIS MAP CORRECTLY REPRESENTS A SURVEY MADE BY ME OR UNDER MY DIRECTION IN CONFORMANCE WITH THE REQUIREMENTS OF THE LAND SURVEYOR'S' ACT AT THE REQUEST OF TIM YEH IN AUGUST 1984.

LICENSED LAND SURVEYOR LAWRENCE P. DOYLE No. 4694 STATE OF CALIFORNIA

Lawrence P. Doyle
LAWRENCE P. DOYLE L.S. 4694

COUNTY SURVEYOR'S CERTIFICATE

THIS MAP HAS BEEN EXAMINED FOR CONFORMANCE WITH THE REQUIREMENTS OF THE LAND SURVEYORS ACT THIS 28th DAY OF Nov 1984.

REGISTERED PROFESSIONAL ENGINEER CIVIL STATE OF CALIFORNIA

COUNTY SURVEYOR
No. C 23341

BY DEPUTY

RECORDER'S CERTIFICATE

FILED THIS 19th DAY OF December, 1984 AT 1:02 P.M. IN BOOK 19 OF SURVEYS AT PAGE 76 AT THE REQUEST OF THE COUNTY OF MARIN.
SERIAL NO. 84-58334 FEE $6.00

COUNTY RECORDER

Teresa C. Wood
BY DEPUTY

RECORD OF SURVEY

LANDS OF YEH

83-035123

LOT 38A, MAP NO. 2 CHAPMAN PARK
2 R.M. 73

CORTE MADERA, MARIN COUNTY, CALIFORNIA
SCALE 1" = 20' OCTOBER 1984

ANRIG — DOYLE
LICENSED LAND SURVEYORS
165 HELENS LANE, MILL VALLEY, CA.

A.P. 25-165-10 SHEET 1 OF 1 JOB NO. 84-1231

Can 5627