**NOTES**

1. BASIS OF BEARING IS BETWEEN FOUND POINTS ALONG PARK AVE. PER 12 PM 32
2. GSP. WHERE USED DENOTES GALVANIZED STEEL PIPE.
3. REFERENCE IS MADE TO THE FOLLOWING MAPS OF RECORD: 1 RM 80, 12 PM 32, 10 OS 61
4. THE METHODS USED IN THE FIELD SURVEY WERE INTENDED TO YIELD AN ACCURACY OF ONE FOOT IN 1:5000
5. (N 05°-01'-20" E 265.01') DIMENSIONS SHOWN THUSLY ARE OF PREVIOUS RECORD AND DO NOT COINCIDE WITH THOSE DETERMINED BY THIS SURVEY.
6. THE FOLLOWING IS THE DEED REFERENCE OF THE PROPERTY BEING SURVEYED: 774 OR, PAGE 154




VICINITY MAP
(NOT TO SCALE)

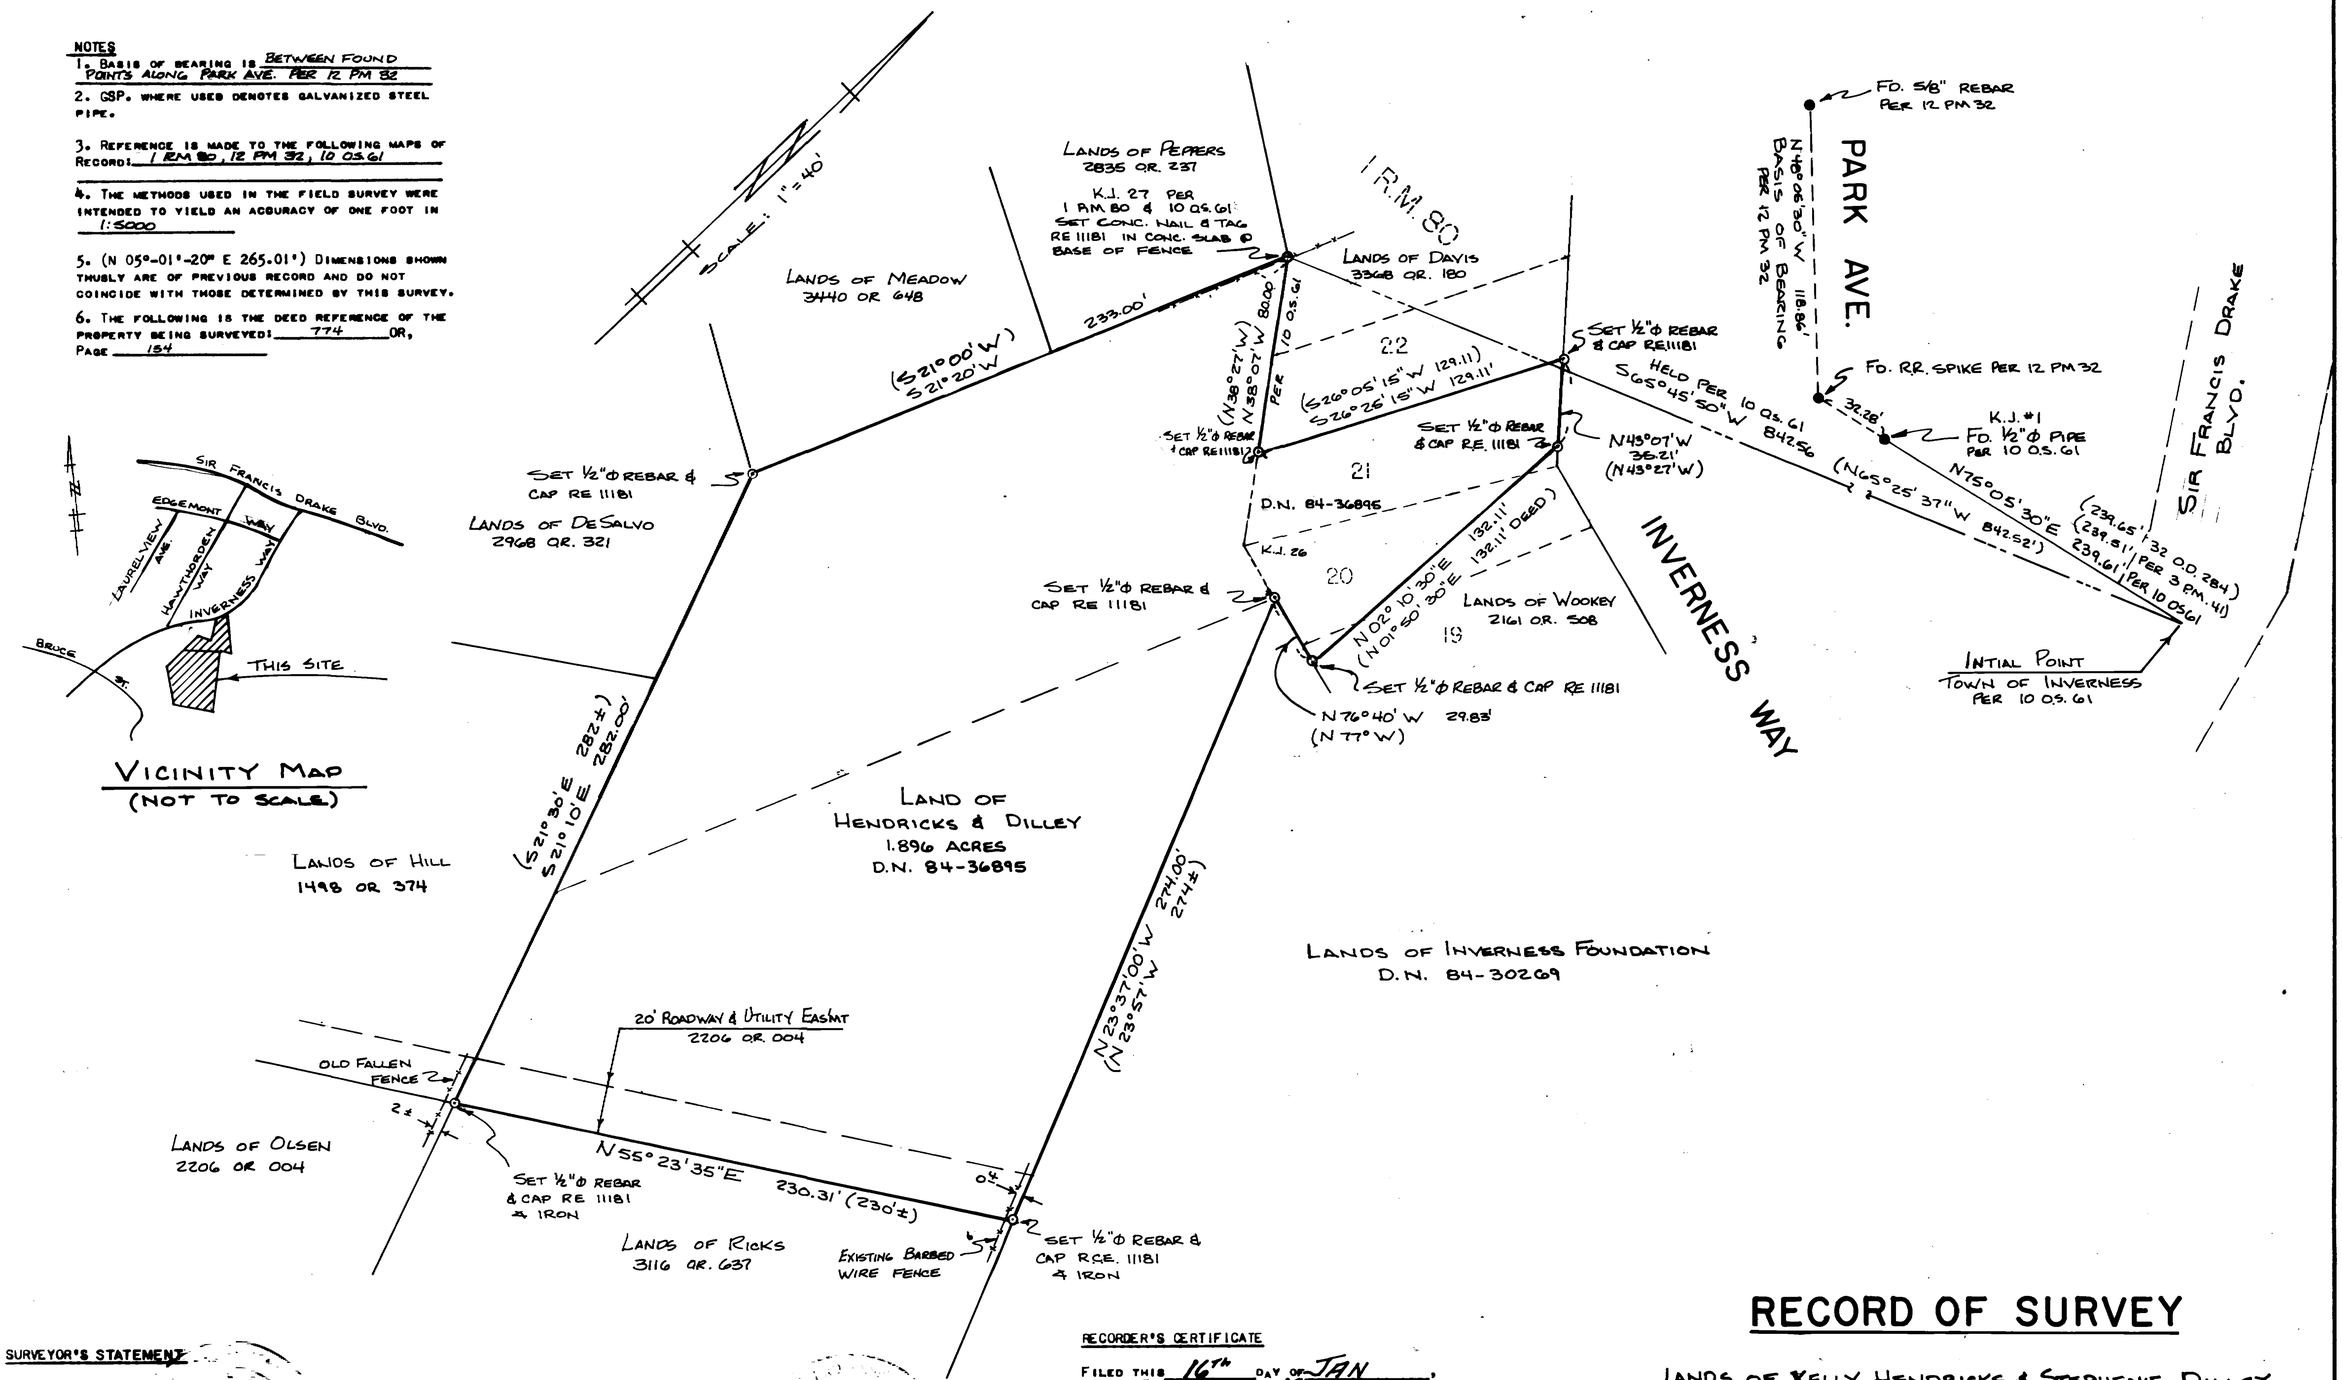


**SURVEYOR'S STATEMENT**

THIS MAP CORRECTLY REPRESENTS A SURVEY MADE BY ME OR UNDER MY DIRECTION IN CONFORMANCE WITH THE REQUIREMENTS OF THE LAND SURVEYOR'S ACT AT THE REQUEST OF KELLY HENDRICKS & STEPHANIE DILLY.

IN JULY 1984

(SIGNED AND SEALED) Edward B. Beattie

R.C.E. No. 11181

**CO. SURVEYOR'S STATEMENT**

THIS MAP HAS BEEN EXAMINED FOR CONFORMANCE WITH THE REQUIREMENTS OF THE LAND SURVEYOR'S ACT THIS 15th DAY OF January, 1985, SECTION 8766

(SIGNED)

COUNTY SURVEYOR

**RECORDER'S CERTIFICATE**

FILED THIS 16th DAY OF JAN, 1985 AT 3:10 PM IN BOOK 19 OF SURVEYS AT PAGE 85 SERIAL NO. 85-1990

FEE $ 6.00 AT THE REQUEST OF

MARIN COUNTY

(SIGNED) James J. Dal Pon

COUNTY RECORDER

Alice Lake

DEPUTY RECORDER

# RECORD OF SURVEY

LANDS OF KELLY HENDRICKS & STEPHENIE DILLEY

INCLUDES A PORTION OF LOTS 19, 20 & 21, BLK. 17
MAP OF INVERNESS 1 RM. 80

LOCATION: INVERNESS
PREPARED BY: EDWARD B. BEATTIE
P.O. BOX 328 SAUSALITO,
DATE: JULY 8, 1984 SCALE: 1"=40'
PRESENT ASSESSORS PARCEL NO. 112-310-32

COUNTY OF MARIN
R.C.E. 11181
CALIFORNIA
JOB NO. 84-1059
112-295-08
SHEET 1 OF 1

Can 5643