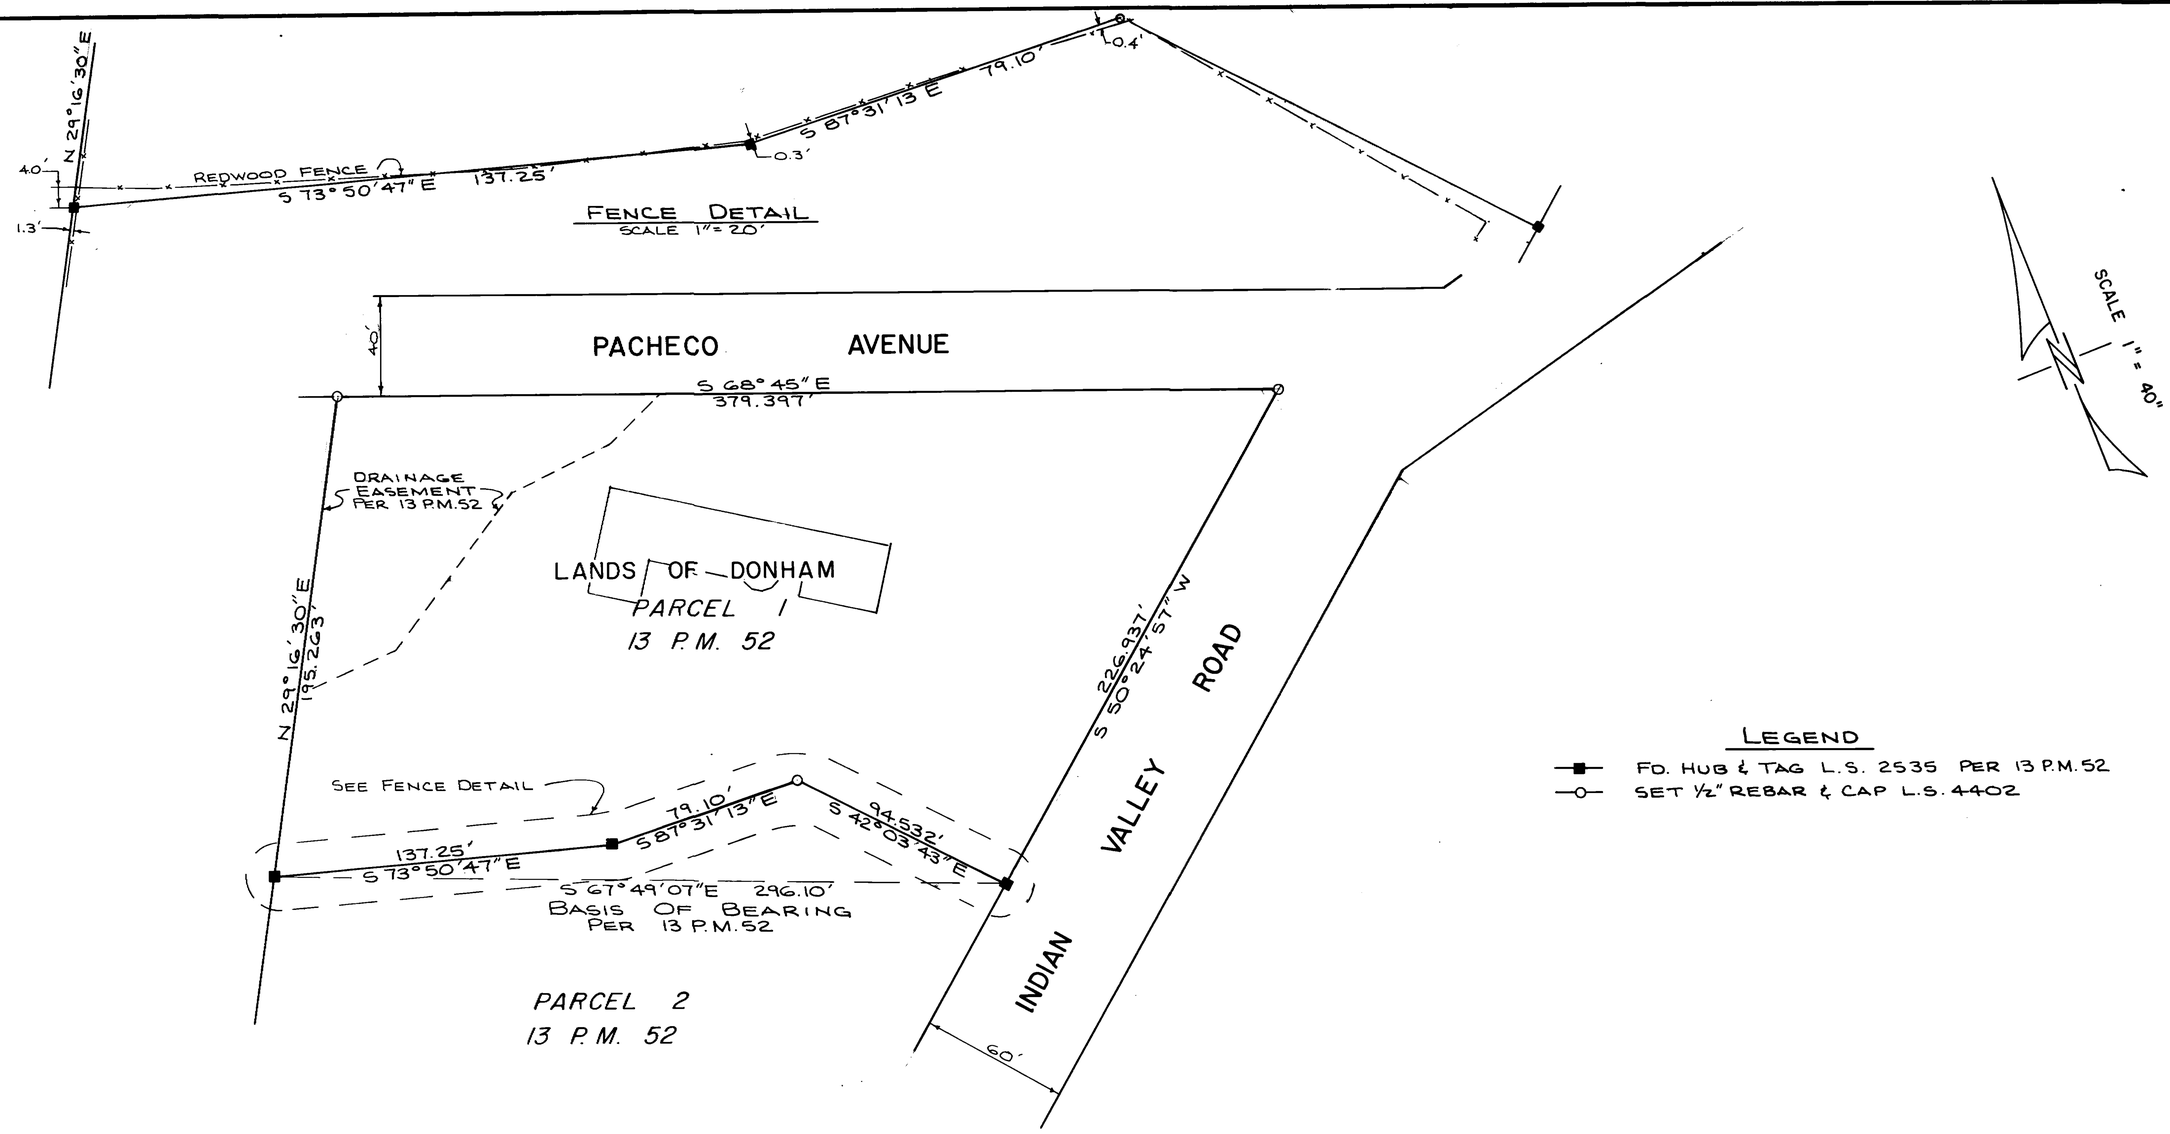

LEGEND

- FD. HUB & TAG L.S. 2535 PER 13 P.M.52
- SET 1/2" REBAR & CAP L.S. 4402

RECORD OF SURVEY

LANDS OF DONHAM

3168 O.R. 581

BEING PARCEL 1 13 P.M. 52

NOVATO, MARIN COUNTY, CALIFORNIA

SURVEYOR'S CERTIFICATE

THIS MAP CORRECTLY REPRESENTS A SURVEY MADE BY ME OR UNDER MY DIRECTION IN CONFORMANCE WITH THE REQUIREMENTS OF THE LAND SURVEYOR'S ACT AT THE REQUEST OF J. KLEIN IN SEPT. 1984

William S. Anrig

WILLIAM S. ANRIG L.S. 4402

LICENSED LAND SURVEYOR WILLIAM S. ANRIG No. 4402 STATE OF CALIFORNIA

COUNTY SURVEYOR'S CERTIFICATE

THIS MAP HAS BEEN EXAMINED FOR CONFORMANCE WITH THE REQUIREMENTS OF THE LAND SURVEYORS ACT THIS 31st DAY OF Dec 1984.

COUNTY SURVEYOR

BY DEPUTY

RECORDER'S CERTIFICATE

FILED THIS 12th DAY OF Feb., 1985 AT 8:00 A.M. IN BOOK 19 OF SURVEYS AT PAGE 93 AT THE REQUEST OF THE COUNTY OF MARIN.

SERIAL NO. 85-5549 FEE $6.00

James J. Dal Bon

COUNTY RECORDER

Teresa C. Wood

BY DEPUTY

A.P. 146-230-51 SEPT. 1984 SHEET 1 OF 1 JOB No. 84-1244

ANRIG — DOYLE
LICENSED LAND SURVEYORS
165 HELENS LANE, MILL VALLEY, CA.

Can 5655