96

SURVEYOR'S STATEMENT

THIS MAP CORRECTLY REPRESENTS A SURVEY MADE BY ME OR UNDER MY DIRECTION IN CONFORMANCE WITH THE REQUIREMENTS OF THE LAND SURVEYOR'S ACT AT THE REQUEST OF JERRICO ASSOCIATES IN DECEMBER 1984.

SIGNED: _____ L.S.3887

J. E. BRUNNER
No. 3887
STATE OF CALIFORNIA

COUNTY SURVEYOR'S STATEMENT

THIS MAP HAS BEEN EXAMINED IN ACCORDANCE WITH SECTION 8766 OF THE LAND SURVEYOR'S ACT THIS 8th DAY OF January 1985.

REGISTERED PROFESSIONAL ENGINEER
No. C 23341
CIVIL
STATE OF CALIFORNIA

_____ COUNTY SURVEYOR

CALIFORNIA LAND SURVEYORS ASSOCIATION
1966
MARIN CHAPTER

RECORD OF SURVEY

PTN. LOT 14, BLOCK 'A' LOT 14 BLOCK 'B'
HAPPY VALLEY TRACT 1 R.M. 65
SAN RAFAEL, CALIFORNIA.
MARIN COUNTY

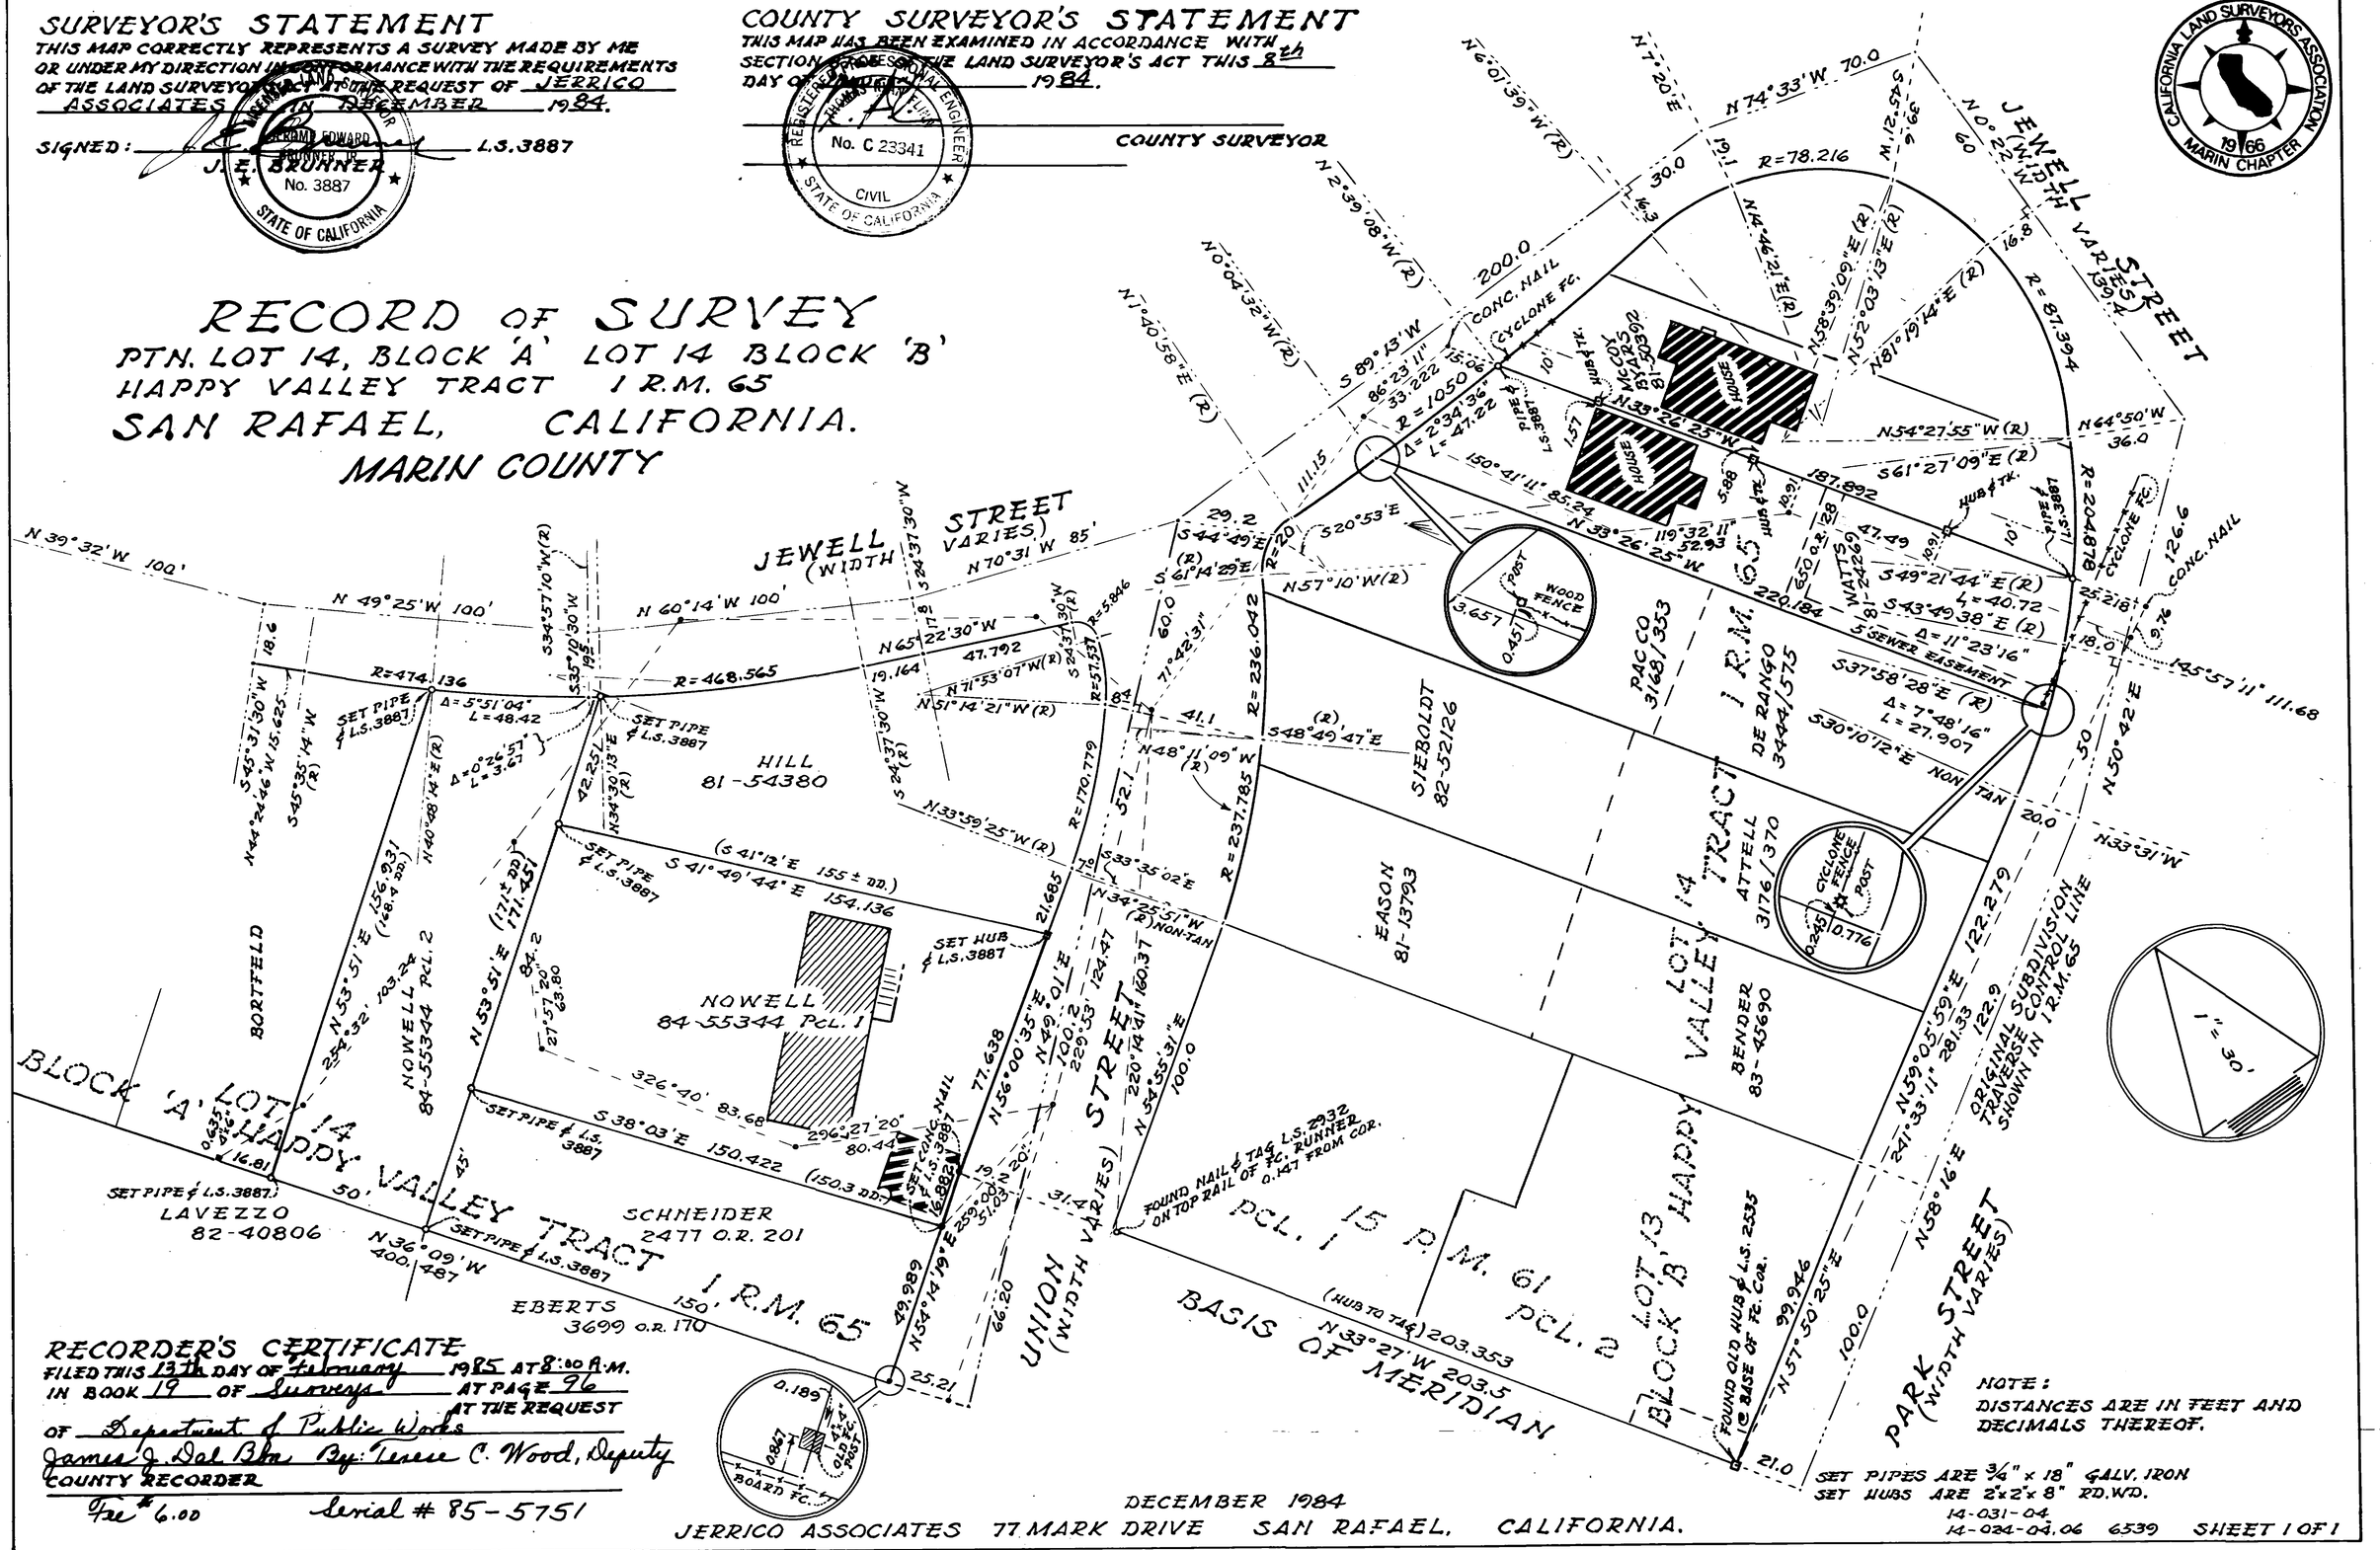

RECORDER'S CERTIFICATE

FILED THIS 13th DAY OF February 1985 AT 8:00 A.M.
IN BOOK 19 OF Surveys AT PAGE 96
AT THE REQUEST OF Department of Public Works
James J. Del Bar By: Teresa C. Wood, Deputy
COUNTY RECORDER

Fee $ 6.00 Serial # 85-5751

NOTE:
DISTANCES ARE IN FEET AND DECIMALS THEREOF.

SET PIPES ARE 3/4" x 18" GALV. IRON
SET HUBS ARE 2"x2"x 8" RD.WD.

DECEMBER 1984
JERRICO ASSOCIATES 77 MARK DRIVE SAN RAFAEL, CALIFORNIA.
14-031-04
14-024-04,06 6539 SHEET 1 OF 1

Can 5659