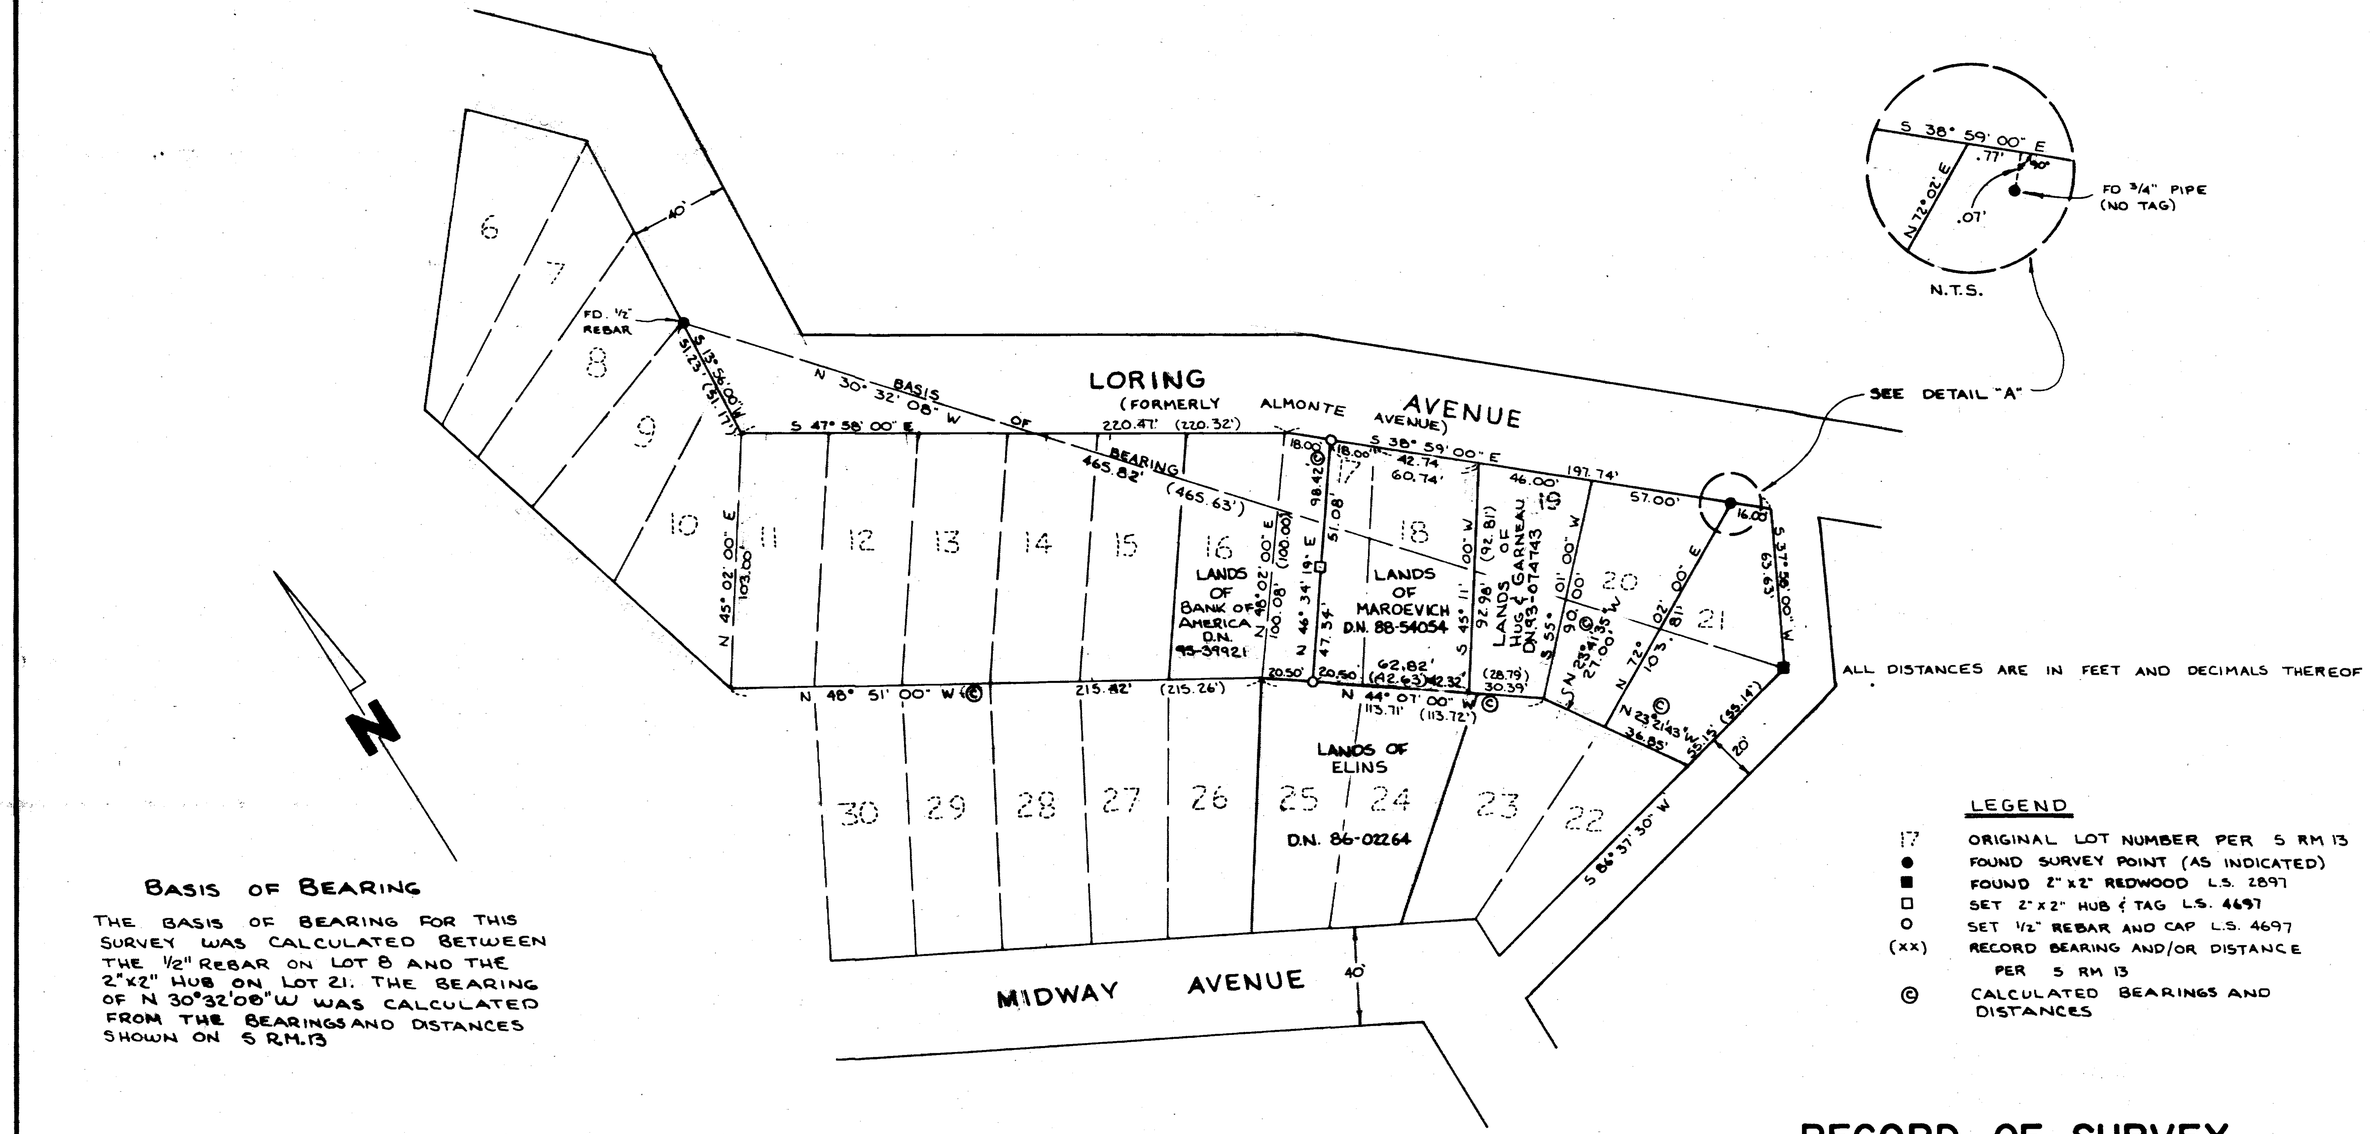

Basis of Bearing

THE BASIS OF BEARING FOR THIS SURVEY WAS CALCULATED BETWEEN THE 1/2" REBAR ON LOT 8 AND THE 2"x2" HUB ON LOT 21. THE BEARING OF N 30°32'08"W WAS CALCULATED FROM THE BEARINGS AND DISTANCES SHOWN ON 5 R.M.13

LEGEND

17	ORIGINAL LOT NUMBER PER 5 RM 13
●	FOUND SURVEY POINT (AS INDICATED)
■	FOUND 2" x 2" REDWOOD L.S. 2897
□	SET 2" x 2" HUB & TAG L.S. 4697
O	SET 1/2" REBAR AND CAP L.S. 4697
(xx)	RECORD BEARING AND/OR DISTANCE PER 5 RM 13
©	CALCULATED BEARINGS AND DISTANCES

RECORD OF SURVEY

LANDS OF MAROEVICH

D.N. 88-54054

BEING LOT 18 AND A PORTION OF 17 "MAP OF SUBDIVISION TWO MARIN TERRACES BEING A PORTION OF TAMALPAIS LAND AND WATER CO'S MAP #3 RANCH R"

5 R.M. 13

MILL VALLEY MARIN COUNTY CALIFORNIA

SURVEYOR'S STATEMENT

THIS MAP CORRECTLY REPRESENTS A SURVEY MADE BY ME OR UNDER MY DIRECTION IN CONFORMANCE WITH THE REQUIREMENTS OF THE LAND SURVEYOR'S ACT AT THE REQUEST OF IVAN MAROEVICH IN NOVEMBER 1997

Lawrence P. Doyle

LAWRENCE P. DOYLE
P.L.S. 4694
EXPIRES 9-30-99

LICENSED LAND SURVEYOR LAWRENCE P. DOYLE No. 4694 STATE OF CALIFORNIA

COUNTY SURVEYOR'S STATEMENT

THIS MAP HAS BEEN EXAMINED IN ACCORDANCE WITH SECTION 8766 OF THE LAND SURVEYORS ACT THIS 5TH DAY OF JANUARY 1998

MEHDI MADJD SADJADI
COUNTY SURVEYOR

BY DEPUTY

REGISTERED PROFESSIONAL ENGINEER JOHN M. WOOLEY No. 28450 CIVIL STATE OF CALIFORNIA

RECORDER'S STATEMENT

FILED THIS 16th DAY OF January, 1998
AT 1:45 PM IN BOOK 1998 OF MAPS
AT PAGE 1 AT THE REQUEST OF
THE COUNTY OF MARIN D.P.W.
SERIAL NO. 98-3001 FEE $7.00

Joan C. Thayer
COUNTY RECORDER

Thomas Shimano
BY DEPUTY

LAWRENCE P. DOYLE
LAND SURVEYOR/CIVIL ENGINEER
P.O BOX 1608 MILL VALLEY, CA 94942 (415) 388-9585

A.P. 048-123-26 SHEET 1 OF 1 SCALE 1" = 40' DRAWING # 92-2685

CAN No 1998M01