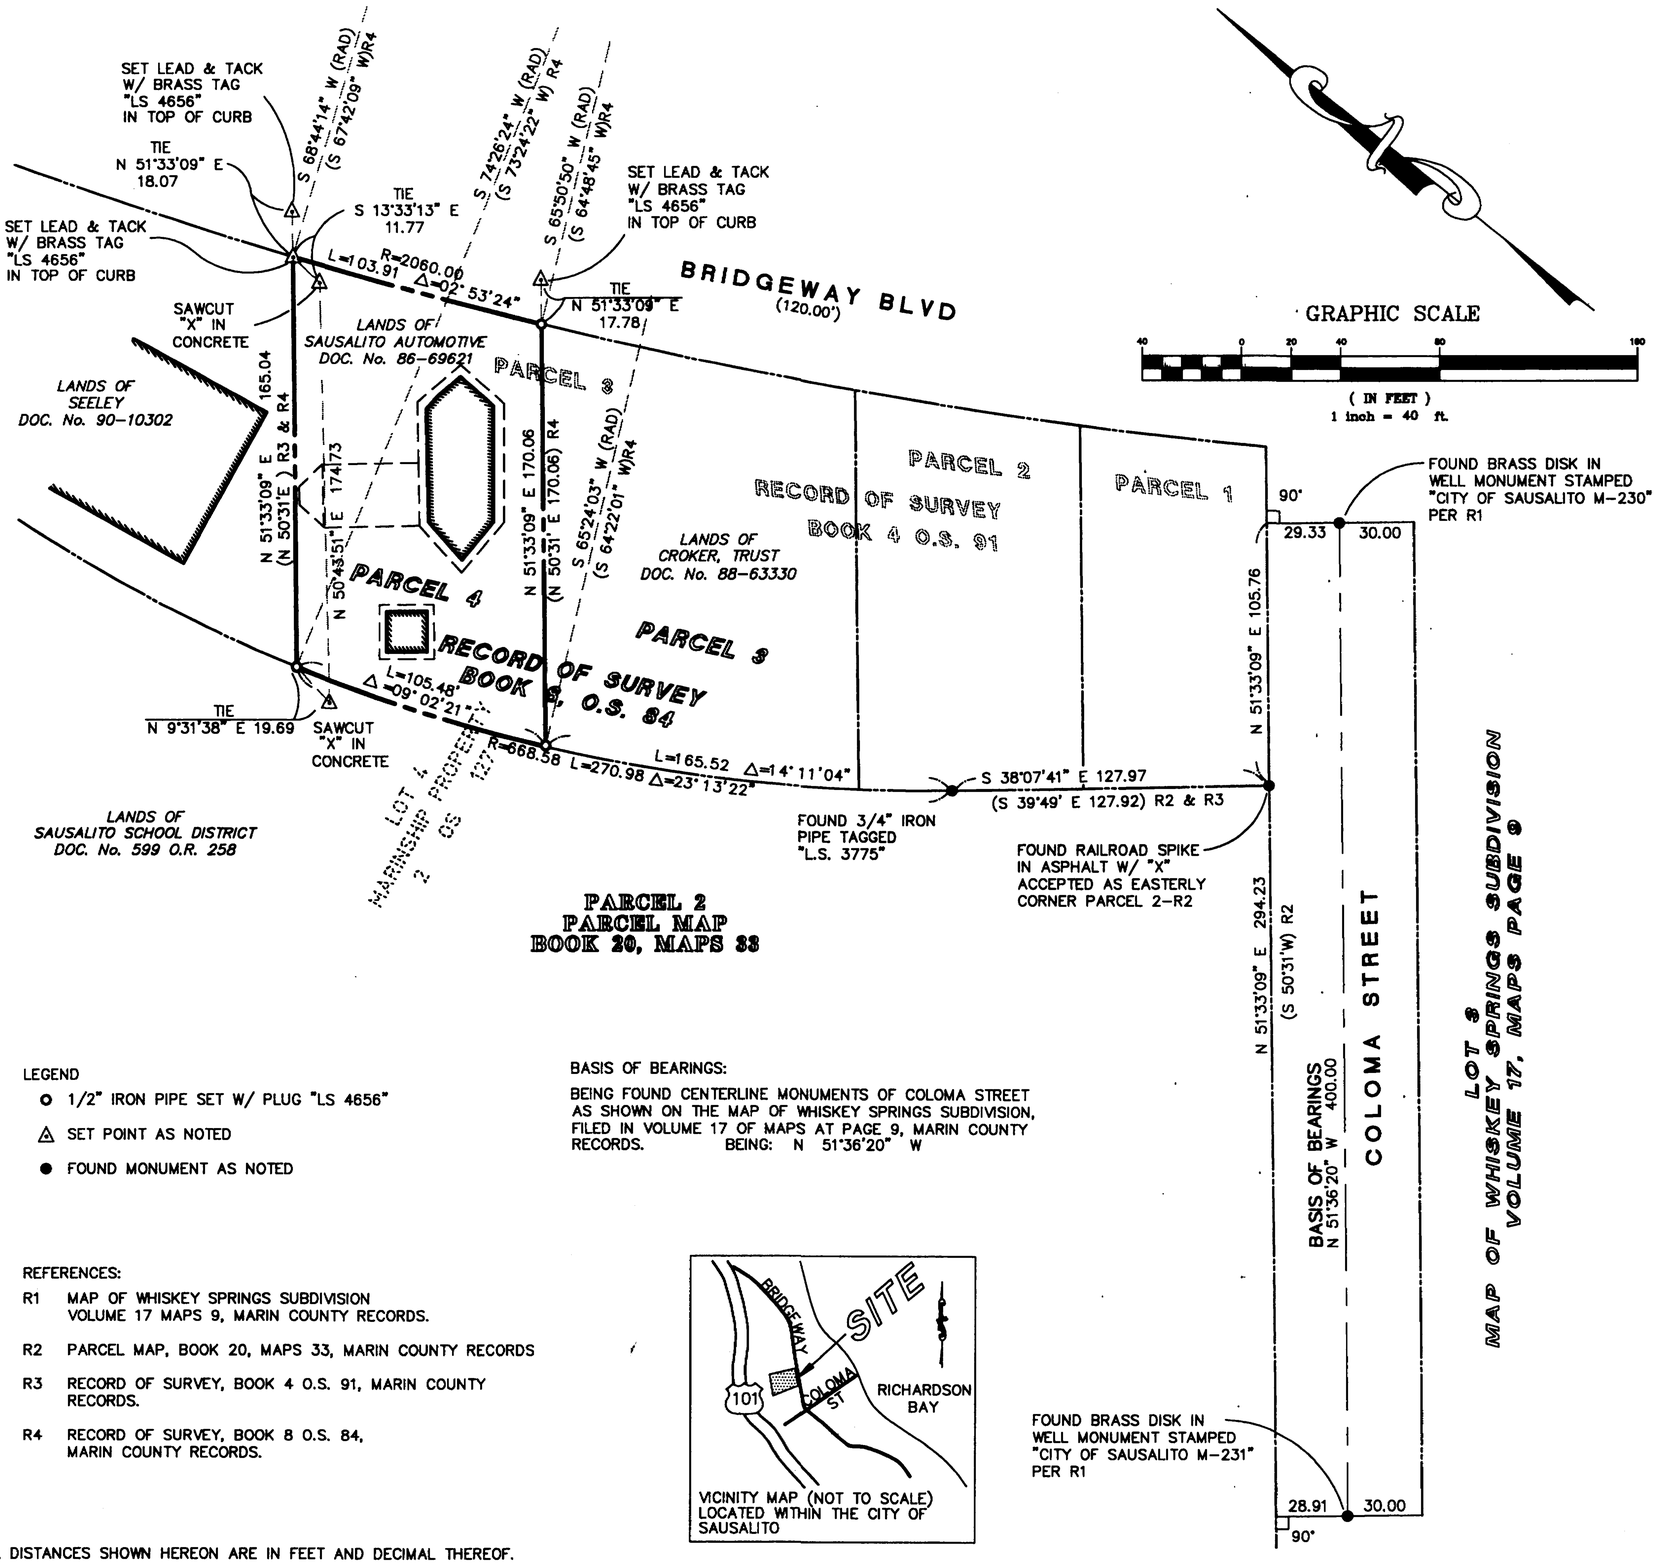

SURVEYOR'S STATEMENT

THIS MAP CORRECTLY REPRESENTS A SURVEY MADE BY ME OR UNDER MY DIRECTION IN CONFORMANCE WITH THE REQUIREMENTS OF THE LAND SURVEYOR'S ACT AT THE REQUEST OF SCOTT OKAMURA (SHELL OIL CORP.) IN MARCH, 1998.

RICHARD H.F. WAGNER
L.S. 4656
LICENSE EXPIRATION DATE 9-30-98

LICENSED LAND SURVEYOR — Richard H.F. Wagner — No. 4656 — STATE OF CALIFORNIA

COUNTY SURVEYOR'S STATEMENT

THIS MAP HAS BEEN EXAMINED IN ACCORDANCE WITH SECTION 8766 OF THE LAND SURVEYOR'S ACT THIS 23RD DAY OF APRIL, 1998.

MEHDI MADJD SADJADI
MARIN COUNTY SURVEYOR

BY: John M. Woolley
DEPUTY

REGISTERED PROFESSIONAL ENGINEER — JOHN M. WOOLLEY — No. 26450 Exp. 3-31-00 — CIVIL — STATE OF CALIFORNIA

RECORDER'S STATEMENT

FILED THIS 30TH DAY OF APRIL 1998 AT 12:15 p.m. IN BOOK 1998 OF MAPS AT PAGE 49, AT THE REQUEST OF MARIN COUNTY PUBLIC WORKS.

Joan C. Thayer
COUNTY RECORDER

BY: Eleanor Shimano
DEPUTY

PARCEL 2
PARCEL MAP
BOOK 20, MAPS 33

LEGEND

- ○ 1/2" IRON PIPE SET W/ PLUG "LS 4656"
- △ SET POINT AS NOTED
- ● FOUND MONUMENT AS NOTED

BASIS OF BEARINGS:

BEING FOUND CENTERLINE MONUMENTS OF COLOMA STREET AS SHOWN ON THE MAP OF WHISKEY SPRINGS SUBDIVISION, FILED IN VOLUME 17 OF MAPS AT PAGE 9, MARIN COUNTY RECORDS. BEING: N 51°36'20" W

REFERENCES:

- R1 MAP OF WHISKEY SPRINGS SUBDIVISION VOLUME 17 MAPS 9, MARIN COUNTY RECORDS.
- R2 PARCEL MAP, BOOK 20, MAPS 33, MARIN COUNTY RECORDS
- R3 RECORD OF SURVEY, BOOK 4 O.S. 91, MARIN COUNTY RECORDS.
- R4 RECORD OF SURVEY, BOOK 8 O.S. 84, MARIN COUNTY RECORDS.

VICINITY MAP (NOT TO SCALE) LOCATED WITHIN THE CITY OF SAUSALITO

ALL DISTANCES SHOWN HEREON ARE IN FEET AND DECIMAL THEREOF.

RECORD OF SURVEY

OF THE LANDS OF

SAUSALITO AUTOMOTIVE, INC.

A CALIFORNIA CORPORATION

PER THE DEED RECORDED UNDER DOCUMENT No. 86-69621 OF OFFICIAL RECORD, MARIN COUNTY RECORDS
ALSO SHOWN AS PARCEL 4 OF THAT RECORD OF SURVEY FILED IN BOOK 8 OF SURVEYS AT PAGE 84 MARIN COUNTY RECORDS

CITY OF SAUSALITO
COUNTY OF MARIN STATE OF CALIFORNIA

RHL DESIGN GROUP INC. — ARCHITECTURE • ENGINEERING • ENVIRONMENTAL SERVICES
1137 N. McDOWELL BLVD. PETALUMA, CA 94954 (707) 765-1660
JOHN W. JOHNSON, ARCHITECT JAMES H. RAY, CIVIL ENGINEER

1 OF 1

JOB No. 6063.30 A.P.N. 63-151-06 MARCH, 1998

CAN No. 1998M049