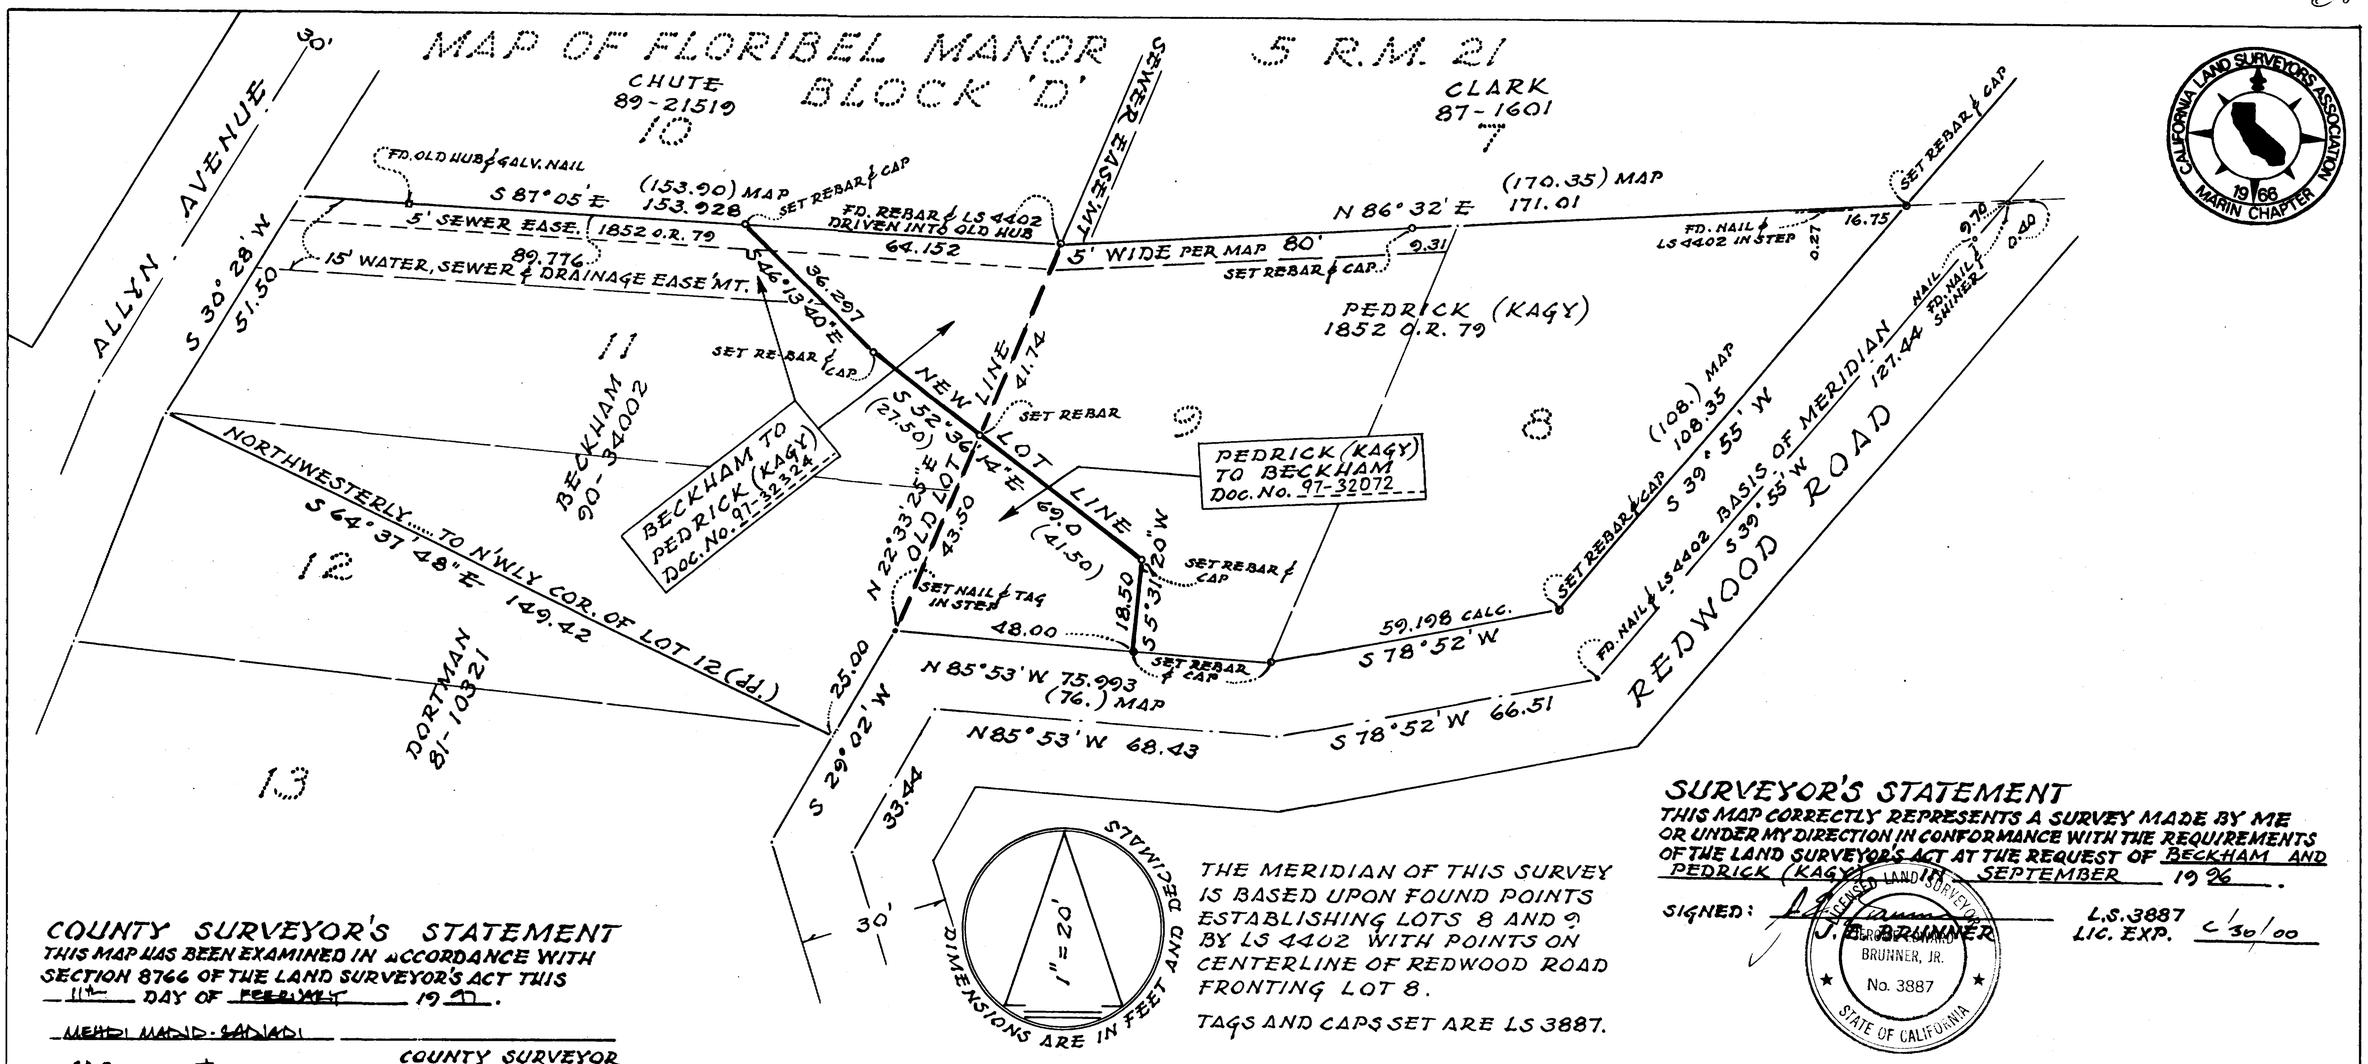

THE MERIDIAN OF THIS SURVEY IS BASED UPON FOUND POINTS ESTABLISHING LOTS 8 AND 9 BY LS 4402 WITH POINTS ON CENTERLINE OF REDWOOD ROAD FRONTING LOT 8.

TAGS AND CAPS SET ARE LS 3887.

SURVEYOR'S STATEMENT

THIS MAP CORRECTLY REPRESENTS A SURVEY MADE BY ME OR UNDER MY DIRECTION IN CONFORMANCE WITH THE REQUIREMENTS OF THE LAND SURVEYOR'S ACT AT THE REQUEST OF BECKHAM AND PEDRICK (KAGY) IN SEPTEMBER 1996.

SIGNED: J. BRUNNER L.S. 3887 LIC. EXP. 6/30/00

LICENSED LAND SURVEYOR — JERRY FERNANDO BRUNNER, JR. No. 3887 — STATE OF CALIFORNIA

COUNTY SURVEYOR'S STATEMENT

THIS MAP HAS BEEN EXAMINED IN ACCORDANCE WITH SECTION 8766 OF THE LAND SURVEYOR'S ACT THIS 11th DAY OF FEBRUARY 1997.

MEHDI MAHID-SADIADI
COUNTY SURVEYOR

DEPUTY

REGISTERED CIVIL ENGINEER — ROBERT DARRELL BEAUMONT — No. C 32912 — Exp. 3-31-2000 — CIVIL — STATE OF CALIFORNIA

RECORDER'S STATEMENT

FILED THIS 11TH DAY OF JUNE 1998, AT 12:20 P.M. IN BOOK 1998 OF MAPS AT PAGE 68 SERIAL No. 98-0040299 FEE $7.00 AT THE REQUEST OF Department of Public Works, Marin

Jean C. Thayer
COUNTY RECORDER

Yvonne Shimano
DEPUTY RECORDER

RECORD OF SURVEY

LOT LINE ADJUSTMENT

BETWEEN

PEDRICK 1852/79 (KAGY) AND BECKHAM 90-34002

PORTION OF LOT 9 AND LOT 11, BLOCK 'D'
MAP OF FLORIBEL MANOR 5 R.M. 21

SAN ANSELMO MARIN CO., CALIFORNIA.

SEPTEMBER 1996

JERRICO ASSOCIATES 77 MARK DRIVE SAN RAFAEL CALIFORNIA 7-095-28,32 7131-32 1/1

1998 MØ68