74

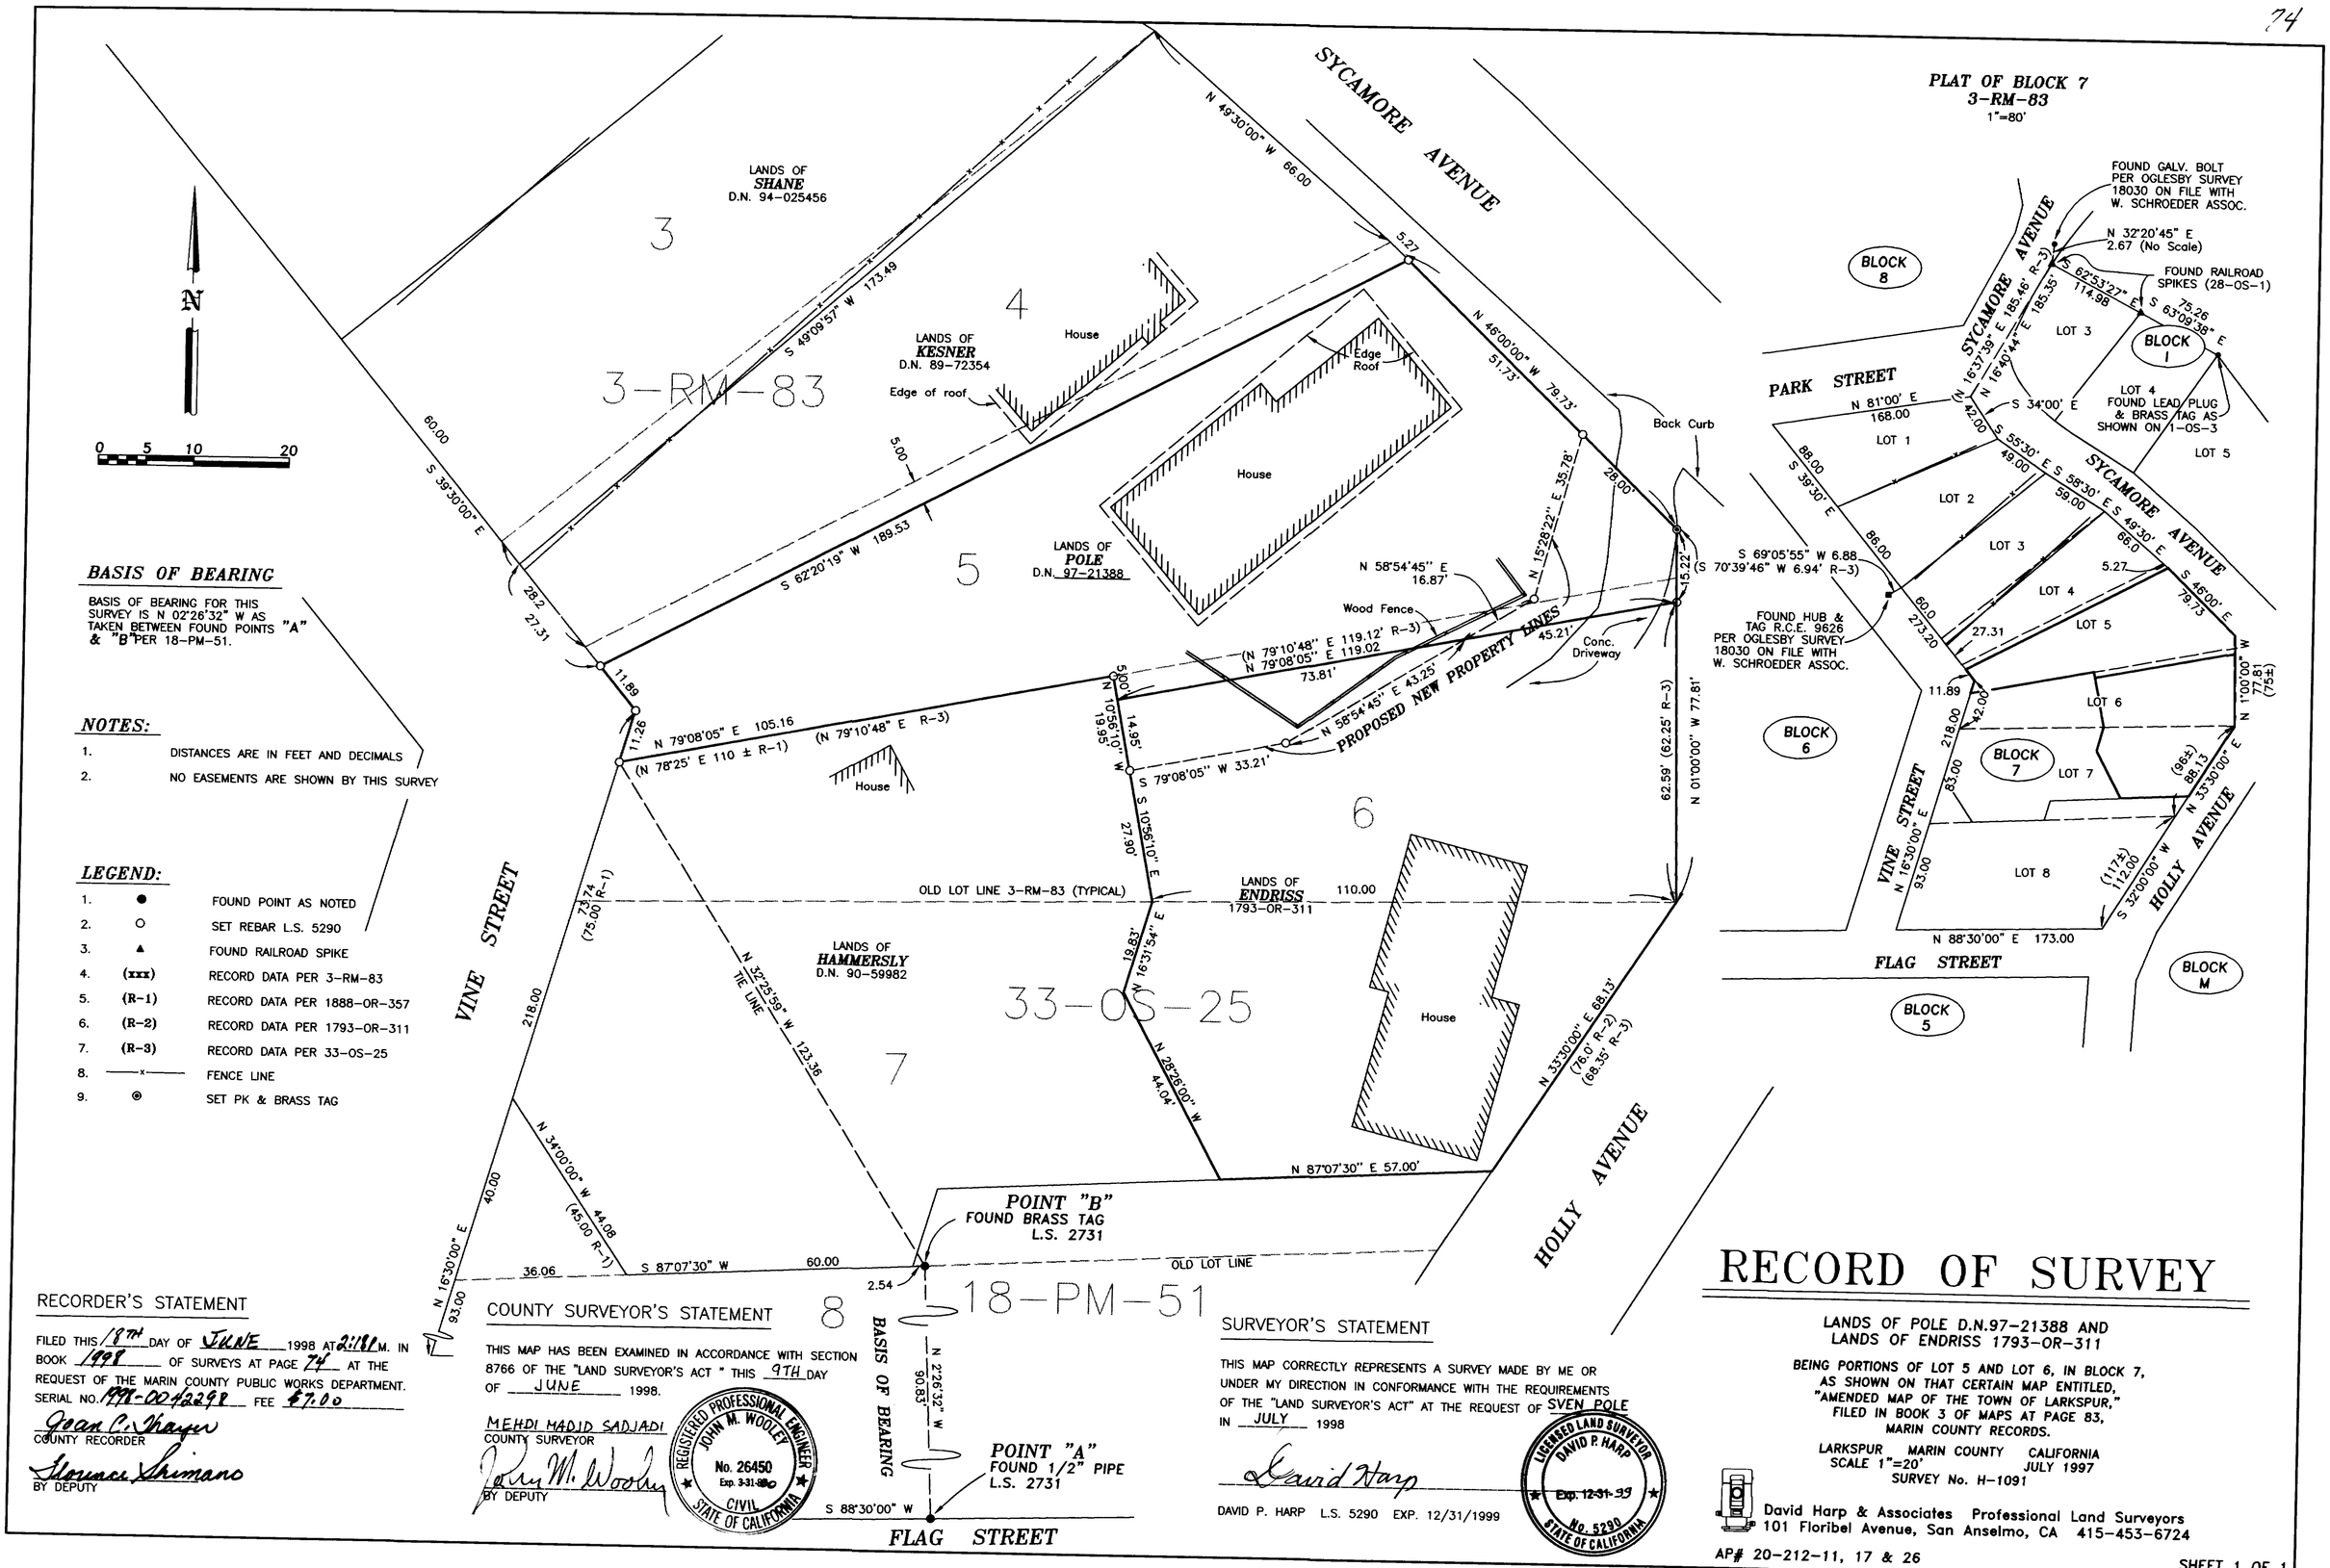

BASIS OF BEARING

BASIS OF BEARING FOR THIS SURVEY IS N 02°26'32" W AS TAKEN BETWEEN FOUND POINTS "A" & "B" PER 18-PM-51.

NOTES:

1. DISTANCES ARE IN FEET AND DECIMALS
2. NO EASEMENTS ARE SHOWN BY THIS SURVEY

LEGEND:

1.	●	FOUND POINT AS NOTED
2.	○	SET REBAR L.S. 5290
3.	▲	FOUND RAILROAD SPIKE
4.	(xxx)	RECORD DATA PER 3-RM-83
5.	(R-1)	RECORD DATA PER 1888-OR-357
6.	(R-2)	RECORD DATA PER 1793-OR-311
7.	(R-3)	RECORD DATA PER 33-OS-25
8.	—x—	FENCE LINE
9.	◉	SET PK & BRASS TAG

RECORDER'S STATEMENT

FILED THIS 18th DAY OF JUNE 1998 AT 2:18 P.M. IN BOOK 1998 OF SURVEYS AT PAGE 74 AT THE REQUEST OF THE MARIN COUNTY PUBLIC WORKS DEPARTMENT. SERIAL NO. 1998-0042298 FEE $7.00

Joan C. Thayer
COUNTY RECORDER

Florence Shimano
BY DEPUTY

COUNTY SURVEYOR'S STATEMENT

THIS MAP HAS BEEN EXAMINED IN ACCORDANCE WITH SECTION 8766 OF THE "LAND SURVEYOR'S ACT " THIS 9TH DAY OF JUNE 1998.

MEHDI MADID SADJADI
COUNTY SURVEYOR

John M. Woolley
BY DEPUTY

REGISTERED PROFESSIONAL ENGINEER JOHN M. WOOLEY No. 26450 Exp. 3-31-99 CIVIL STATE OF CALIFORNIA

SURVEYOR'S STATEMENT

THIS MAP CORRECTLY REPRESENTS A SURVEY MADE BY ME OR UNDER MY DIRECTION IN CONFORMANCE WITH THE REQUIREMENTS OF THE "LAND SURVEYOR'S ACT" AT THE REQUEST OF SVEN POLE IN JULY 1998

David Harp

DAVID P. HARP L.S. 5290 EXP. 12/31/1999

LICENSED LAND SURVEYOR DAVID P. HARP Exp. 12-31-99 No. 5290 STATE OF CALIFORNIA

RECORD OF SURVEY

LANDS OF POLE D.N.97-21388 AND LANDS OF ENDRISS 1793-OR-311

BEING PORTIONS OF LOT 5 AND LOT 6, IN BLOCK 7, AS SHOWN ON THAT CERTAIN MAP ENTITLED, "AMENDED MAP OF THE TOWN OF LARKSPUR," FILED IN BOOK 3 OF MAPS AT PAGE 83, MARIN COUNTY RECORDS.

LARKSPUR MARIN COUNTY CALIFORNIA
SCALE 1"=20' JULY 1997
SURVEY No. H-1091

David Harp & Associates Professional Land Surveyors
101 Floribel Avenue, San Anselmo, CA 415-453-6724

AP# 20-212-11, 17 & 26

SHEET 1 OF 1

POSITION EDGE OF PRINT ON THIS LINE

CAN No. 1998 M 074