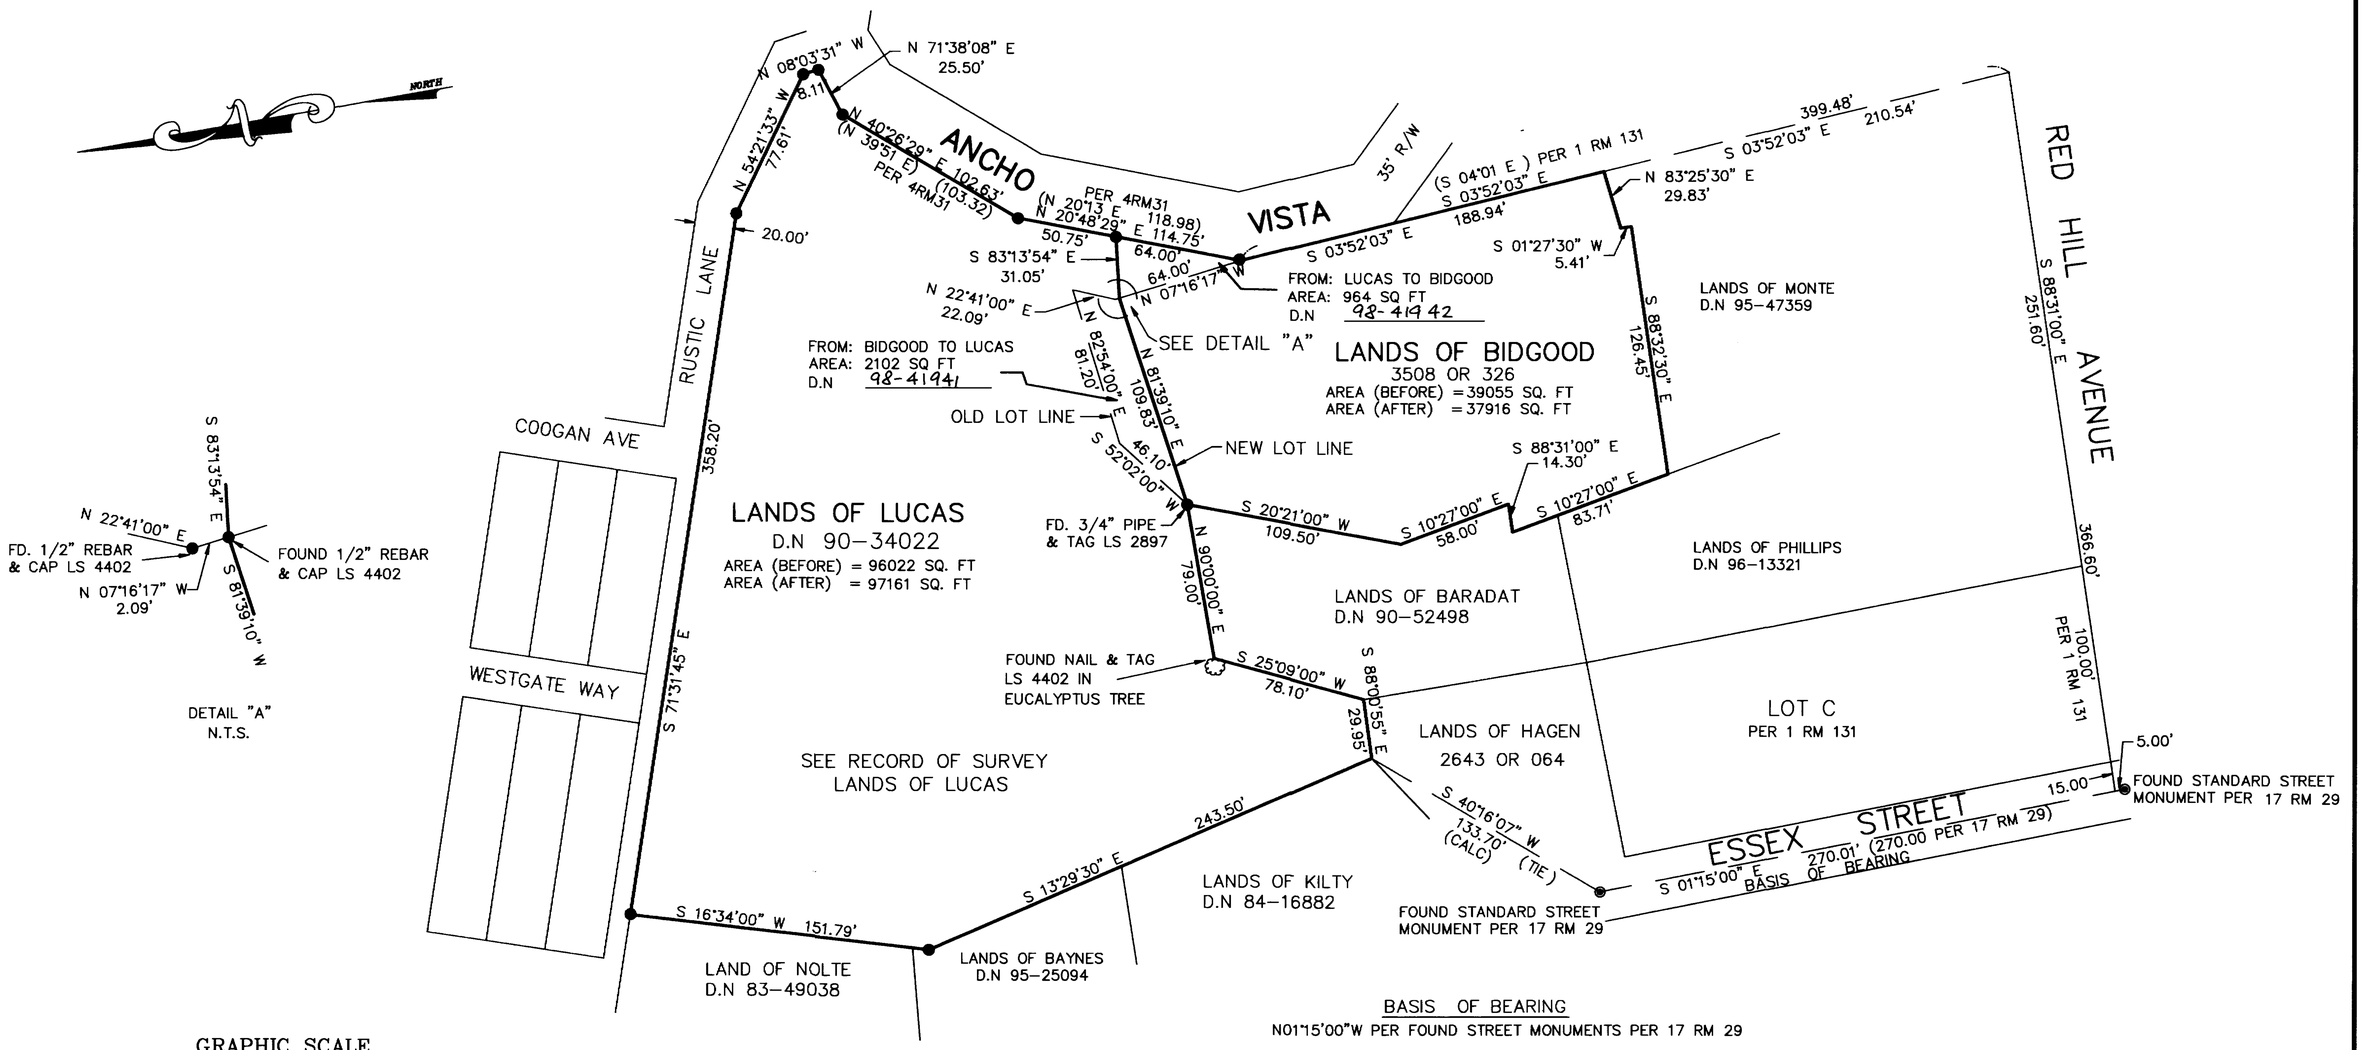

GRAPHIC SCALE

50 0 25 50 100 200

(IN FEET)

1 inch = 50 ft.

LEGEND

FOUND 1/2" REBAR & CAP LS 4402 UNLESS OTHERWISE NOTED.

BASIS OF BEARING

N01°15'00"W PER FOUND STREET MONUMENTS PER 17 RM 29

NOTES

1. ALL DISTANCES ARE IN FEET AND DECIMALS THEREOF.

LOT LINE ADJUSTMENT

RECORD OF SURVEY

LANDS OF LUCAS

D.N 90-34022

SAN ANSELMO MARIN COUNTY CALIFORNIA

LANDS OF BIDGOOD

D.N 3508 OR 326

SAN ANSELMO MARIN COUNTY CALIFORNIA

WILLIAM ANRIG & ASSOCIATES
LICENSED LAND SURVEYORS
165 HELENS LANE MILL VALLEY CA 94941

SCALE 1" = 50' DRAWING NO. 90-2355B

DATE 3-20-97 SHEET 1 OF 1

SURVEYOR'S STATEMENT

THIS MAP CORRECTLY REPRESENTS A SURVEY MADE BY ME OR UNDER MY DIRECTION IN CONFORMANCE WITH THE REQUIREMENTS OF THE LAND SURVEYOR'S ACT AT THE REQUEST OF SARITA PATEL IN MARCH 1997

LAWRENCE H GAYNOR PLS 6344
LIC. EXP . 12-31-98

LICENSED LAND SURVEYOR LAWRENCE H. GAYNOR 6344 STATE OF CALIFORNIA

COUNTY SURVEYOR'S STATEMENT

THIS MAP HAS BEEN EXAMINED IN ACCORDANCE WITH SECTION 8766 OF THE LAND SURVEYORS ACT THIS 21TH DAY OF MARCH 1997.

MEHDI MADJD SADJADI
COUNTY SURVEYOR
BY DEPUTY

REGISTERED PROFESSIONAL ENGINEER JOHN M. WOOLEY No. 26450 Exp. 3-31-98 CIVIL STATE OF CALIFORNIA

RECORDER'S STATEMENT

FILED THIS 24TH DAY OF JUNE 1998
AT 2:53 PM IN BOOK 1998 OF MAPS
AT PAGE 78 AT THE REQUEST OF THE
COUNTY OF MARIN DEPT. OF PUBLIC WORKS
SERIAL NO. 1998-0044035 FEE $7.00

Joan C. Thayer
COUNTY RECORDER
BY DEPUTY

A.P 06-121-21, 06-161-01 & 06-121-32

CAN No. 1998M078