103

RECORDER'S STATEMENT

FILED THIS 2nd DAY OF September, 1998, AT 4:16 M
IN BOOK 1998 OF MAPS AT PAGE 103 AT
THE REQUEST OF THE COUNTY SURVEYOR.

Joan C. Mayer
COUNTY RECORDER

SERIAL No. 1998-0063154

Florence Thomas
DEPUTY

FEE: $7.00

SURVEYOR'S STATEMENT

THIS MAP CORRECTLY REPRESENTS A SURVEY MADE BY ME OR UNDER MY DIRECTION IN CONFORMANCE WITH THE REQUIREMENTS OF THE LAND SURVEYOR'S ACT AT THE REQUEST OF KANNO IN JULY, 1998.

STEVEN H. JACOBS
LIC. EXP. DATE

LICENSED LAND SURVEYOR STEVEN H. JACOBS No. 5296 12-31-98 STATE OF CALIFORNIA

COUNTY SURVEYOR'S STATEMENT

THIS MAP HAS BEEN EXAMINED IN ACCORDANCE WITH SECTION 8766 OF THE LAND SURVEYOR'S ACT THIS 25TH DAY OF AUGUST, 1998.

MEHDI HADJD SADJADI
COUNTY SURVEYOR

Richard A. Carman
DEPUTY

REGISTERED PROFESSIONAL ENGINEER RICHARD A. CARMAN 767 exp 12/31/01 STATE OF CALIFORNIA

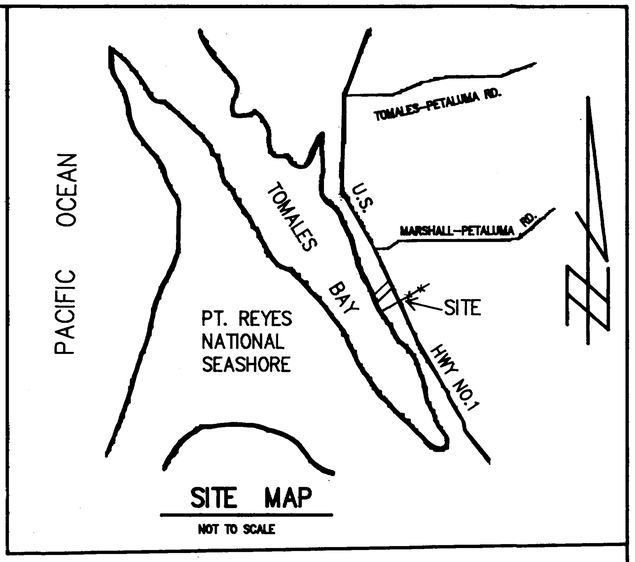

SITE MAP
NOT TO SCALE

NORTH
1" = 100'

GRAPHIC LOCATION OF STATE HWY NO. 1
BASED ON HOLDING PHYSICAL CENTERLINE
AS CENTERLINE OF STATE HWY MAP RIGHT OF WAY

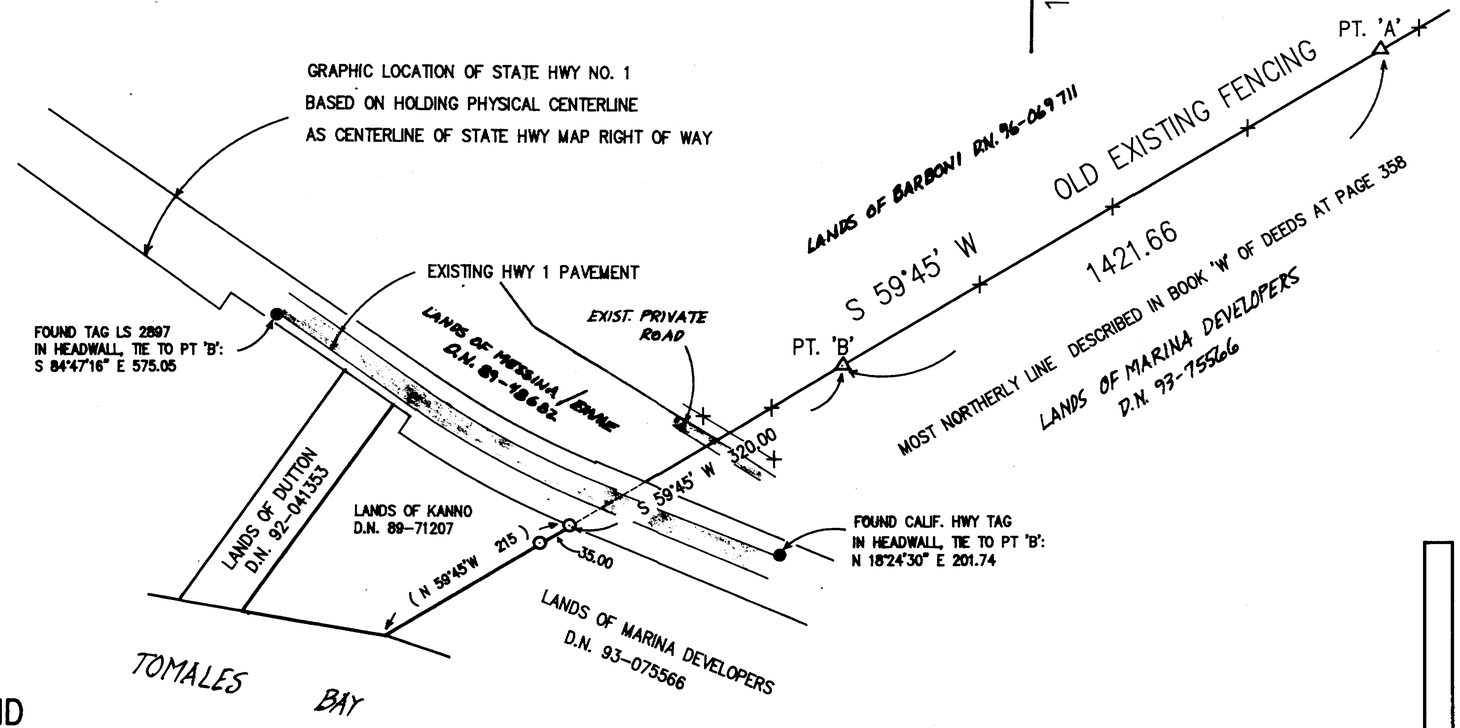

NOTES

1. THIS SURVEY'S INTENT IS TO ESTABLISH LINE POINTS ON THE MOST NORTHERLY LINE OF BOOK 'W' OF DEEDS AT PAGE 358. ALL OTHER BOUNDARY INFORMATION IS GRAPHIC ONLY AND SHOWN FOR ORIENTATION PURPOSES.
2. THIS SURVEY DOES NOT ADDRESS THE LOCATION OF STATE HWY NO. 1 NOR TIDELAND SURVEY NO. 233.

LEGEND

- △ SET TAG, PLS 5296 IN HEWN FENCE POST
- ○ SET 3/4" I.P., TAGGED PLS 5296, LINE POINTS
- ● FOUND POINTS AS NOTED

JULY, 1988
SCALE: 1" = 100'

BASIS OF BEARINGS: S 59°45'W PER DEED CALL, BOOK 'W' DEEDS, PAGE 358

RECORD OF SURVEY

LINE POINTS ESTABLISHED
PER BOOK 'W' OF DEEDS AT PAGE 358
FOR TAKUO KANNO, OWNER
PARCEL DESCRIBED IN DOC. NO. 89-71207
APN 106-301-11

MARSHALL

MARIN COUNTY CALIFORNIA

JACOBS LAND SURVEYING
706 BELVEDERE WAY
SANTA ROSA CA 95404
(415) 454-2235
JN 98-680-S

ALL DIMENSIONS ARE IN FEET AND DECIMALS THEREOF.

SHEET 1 OF 1

CAN NO. 1998M/103