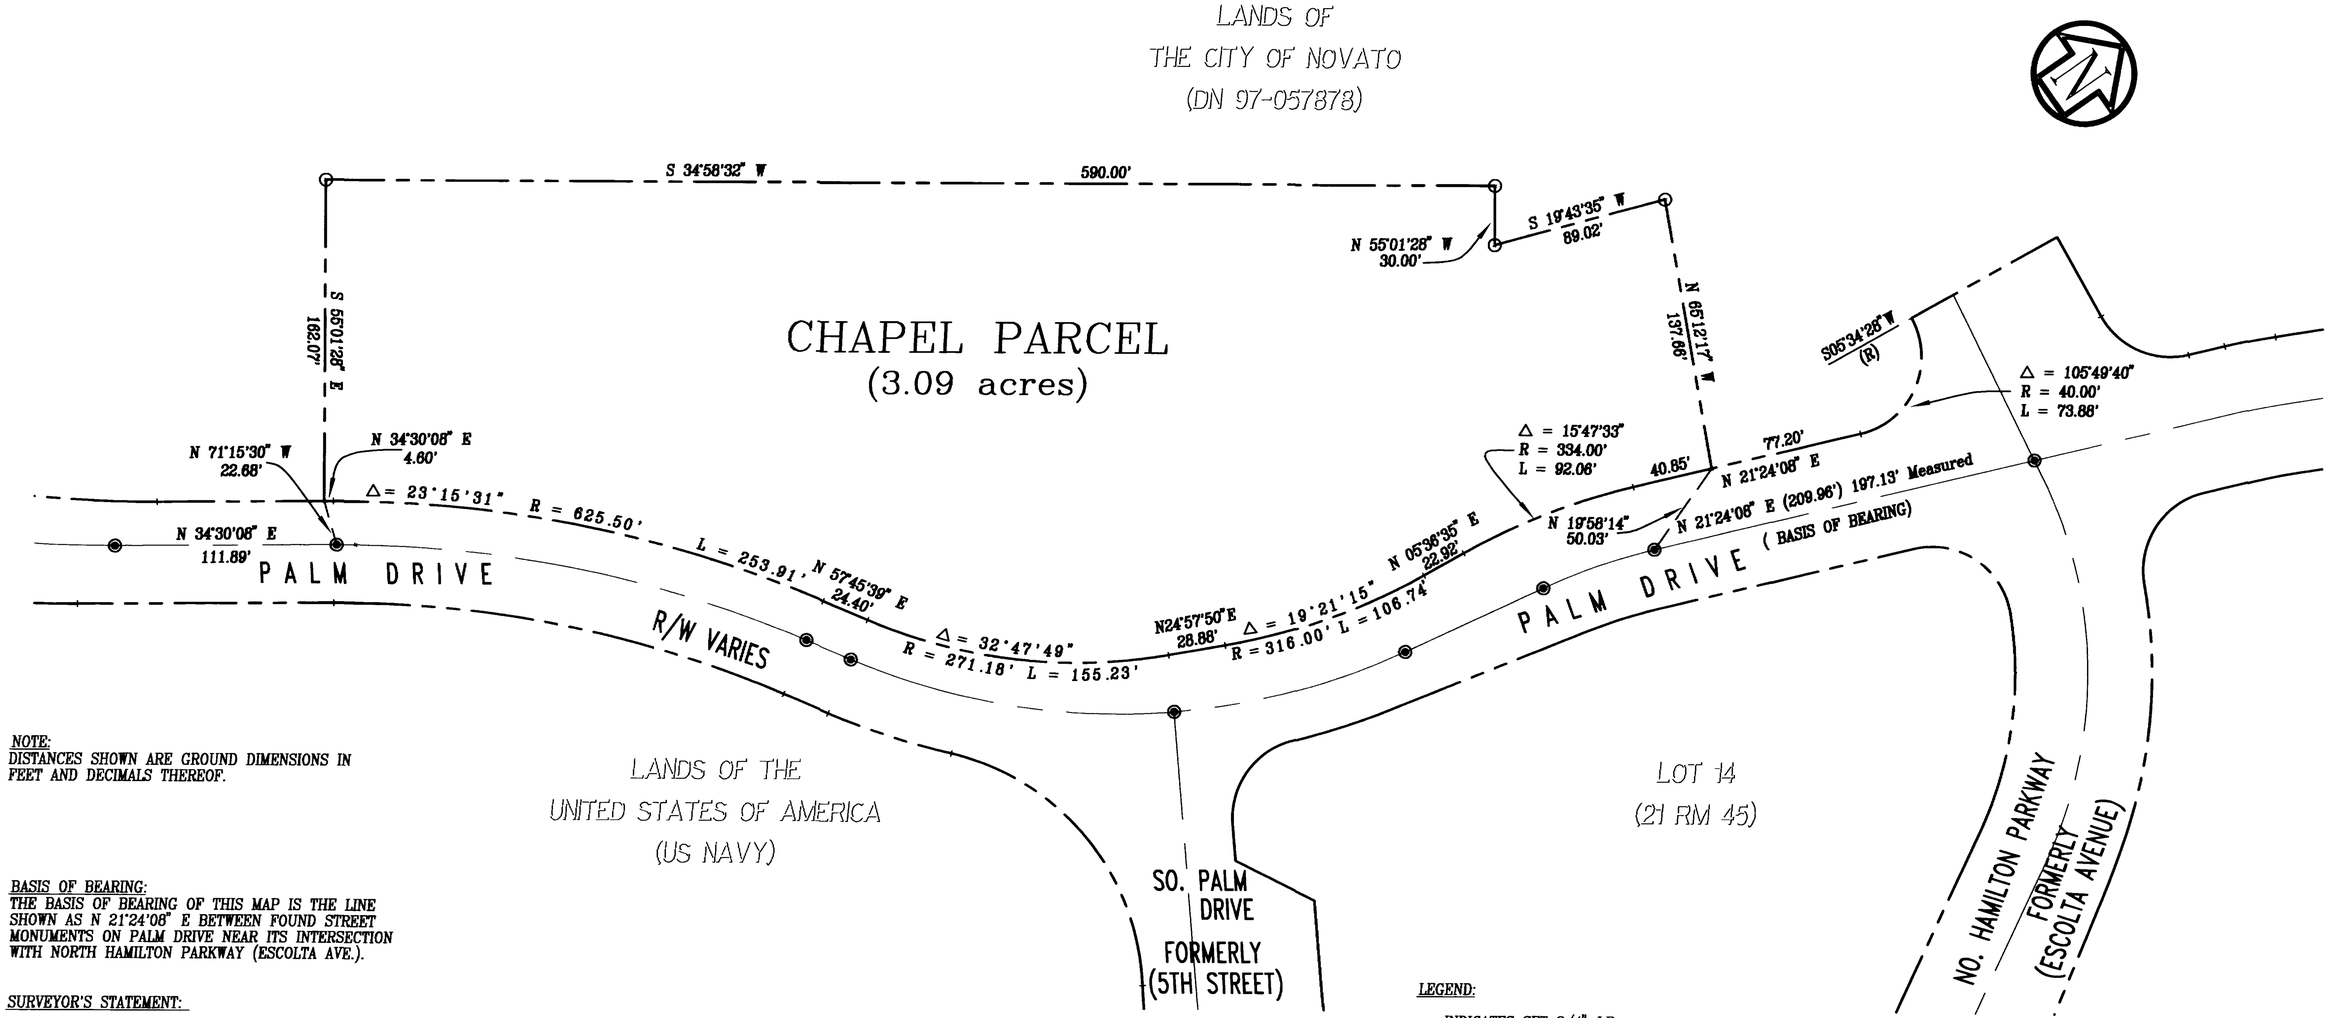

NOTE:
DISTANCES SHOWN ARE GROUND DIMENSIONS IN FEET AND DECIMALS THEREOF.

BASIS OF BEARING:
THE BASIS OF BEARING OF THIS MAP IS THE LINE SHOWN AS N 21°24'08" E BETWEEN FOUND STREET MONUMENTS ON PALM DRIVE NEAR ITS INTERSECTION WITH NORTH HAMILTON PARKWAY (ESCOLTA AVE.).

SURVEYOR'S STATEMENT:

THIS MAP CORRECTLY REPRESENTS A SURVEY MADE BY ME OR UNDER MY DIRECTION IN CONFORMANCE WITH THE REQUIREMENTS OF THE LAND SURVEYORS' ACT AT THE REQUEST OF DEPARTMENT OF THE NAVY IN APRIL, 1998.

LICENSED LAND SURVEYOR JOHN G. STUBER License expires 6-30-00 3303 STATE OF CALIFORNIA

JOHN G. STUBER / L.S. No. 3303
LICENSE EXPIRATION DATE 6/30/2000

COUNTY SURVEYOR'S STATEMENT:

THIS MAP HAS BEEN EXAMINED IN ACCORDANCE WITH SECTION 8766 OF THE LAND SURVEYORS' ACT THIS 7TH DAY OF OCTOBER, 1998.

REGISTERED PROFESSIONAL ENGINEER JOHN M. WOOLEY No. 26450 Exp. 3-31-00 CIVIL STATE OF CALIFORNIA

MEHDI MAJID SADJADI
COUNTY SURVEYOR
BY DEPUTY

~~L.S.~~ (or R.C.E.) No. 26450
LICENSE EXPIRATION DATE 3-31-2000

RECORDER'S STATEMENT:

FILED THIS 28th DAY OF OCTOBER, 1998, AT 1:06 P.M.
IN BOOK 1998 OF MAPS AT PAGE 131,
AT THE REQUEST OF MARIN COUNTY PUBLIC WORKS.
SERIAL NO. 1998-79645 FEE: $7.00

Joan C. Thayer
COUNTY RECORDER
Eleanor Shimano
BY DEPUTY

LEGEND:

- INDICATES SET 3/4" I.P. AND TAG L.S. 3303
- FOUND STANDARD STREET MONUMENT (21 RM 45)
- RM RECORD MAP
- (R) RADIAL
- ( ) RECORD INFORMATION

RECORD OF SURVEY
CHAPEL PARCEL
LANDS OF
UNITED STATES OF AMERICA
AT HAMILTON FIELD

CITY OF NOVATO CITY OF MARIN CALIFORNIA
SCALE: 1' = 50' APRIL 1998

CSW
[St]2 CSW/STUBER-STROEH ENGINEERING GROUP, INC.
CONSULTING ENGINEERS
790 DeLong Ave., Novato, CA. 94945-3246
(415) 892-4763 FAX (415) 892-4502
© 1998

A.P.#157-180-33 (PORTION)

SHEET 1 OF 1

B 1571
K\4100500\ROS-CHPL.dwg
XREF: YCIRT.dwg

CAN No. 1998 M131