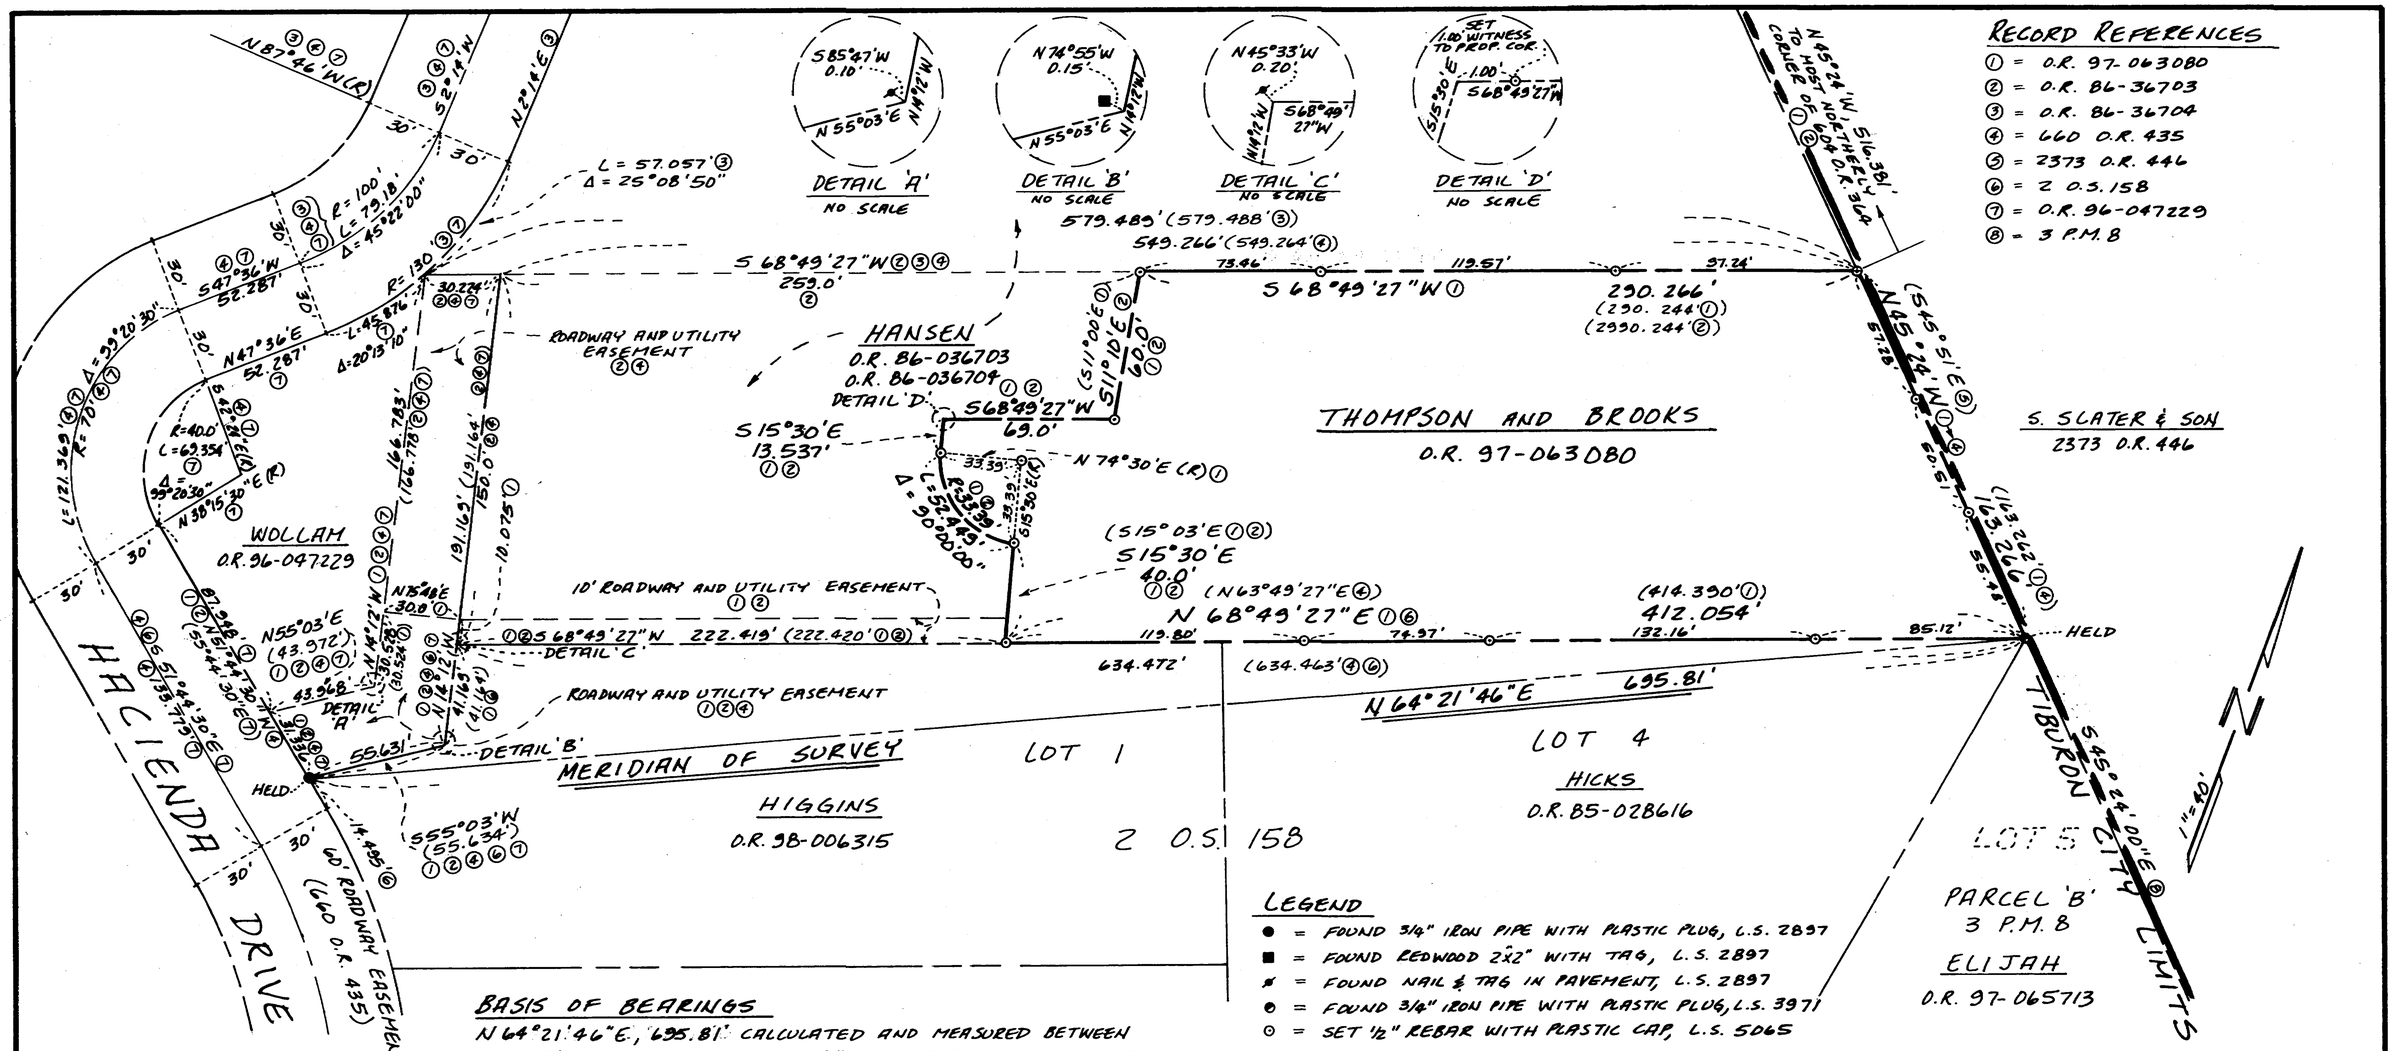

SURVEYOR'S STATEMENT

THIS MAP CORRECTLY REPRESENTS A SURVEY MADE BY ME OR UNDER MY DIRECTION IN CONFORMANCE WITH THE REQUIREMENTS OF THE LAND SURVEYOR'S ACT AT THE REQUEST OF JUDITH A. THOMPSON AND CYNTHIA A. BROOKS, IN JUNE, 1998.

DAVID L. CONTRERAS L.S. 5065
LICENSE EXPIRES 6-30-99

LICENSED LAND SURVEYOR DAVID L CONTRERAS 5065 STATE OF CALIFORNIA

COUNTY SURVEYOR'S STATEMENT

THIS MAP HAS BEEN EXAMINED IN ACCORDANCE WITH SECTION 8766 OF THE LAND SURVEYOR'S ACT THIS 16TH DAY OF OCTOBER, 1998.

MEHDI MADJD SADJADI
COUNTY SURVEYOR
John M. Woolf
BY DEPUTY

REGISTERED PROFESSIONAL ENGINEER JOHN M. WOOLF No 26450 EXP 6-31-00 CIVIL STATE OF CALIFORNIA

COUNTY RECORDER'S STATEMENT

FILED THIS 28TH DAY OF OCTOBER, 1998, AT 1:06 P.M., IN BOOK 1998 OF MAPS, AT PAGE 137, AT THE REQUEST OF THE MARIN COUNTY DEPARTMENT OF PUBLIC WORKS.

SERIAL NO. 1998-0079651
FEE $7.00

Joan C. Thayer
COUNTY RECORDER
Gloria Shimano
BY DEPUTY

RECORD OF SURVEY

LANDS OF THOMPSON AND BROOKS

O.R. 97-063080
MARIN COUNTY RECORDS
TOWN OF TIBURON, MARIN COUNTY, CA

DAVID L. CONTRERAS, LAND SURVEYOR
20 VIVIAN CT., NOVATO, CA 94947
(415) 892-5905

SCALE: 1" = 40' SEPTEMBER, 1998
A.P.N. 039-012-04 SHEET 1 OF 1

CAN No. 1998M137