150

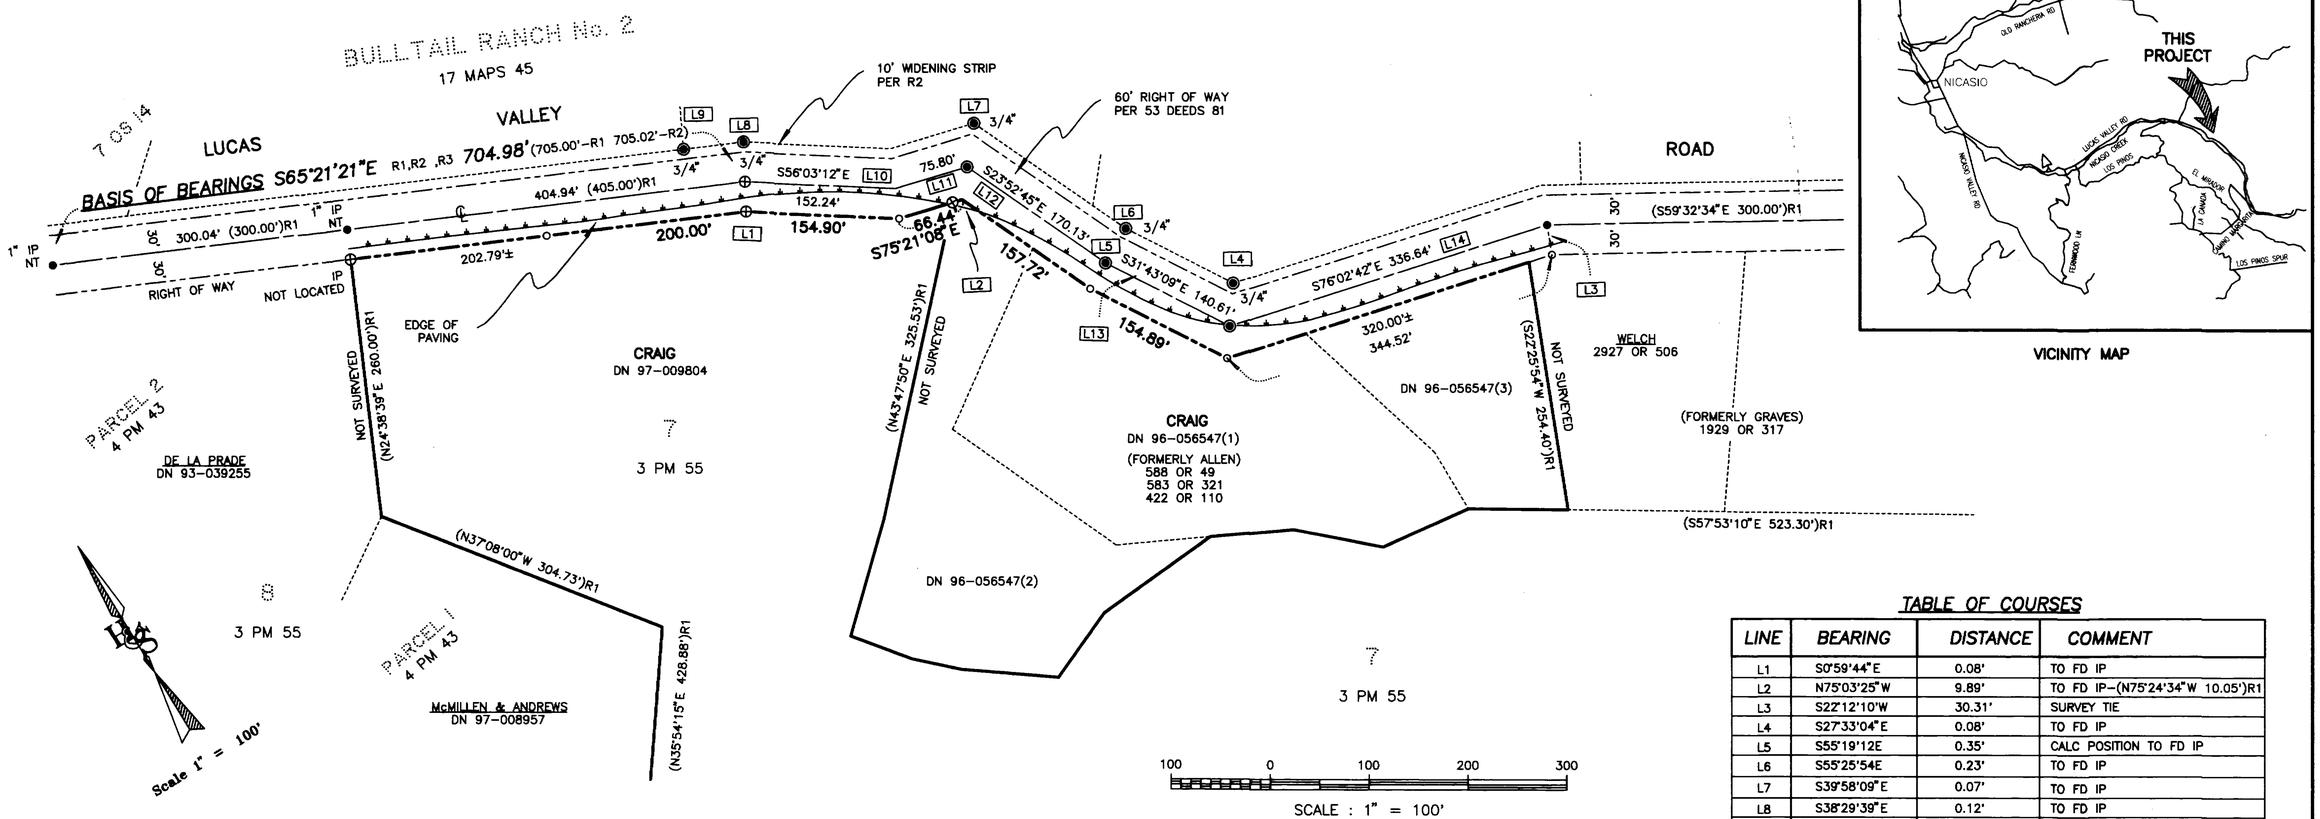

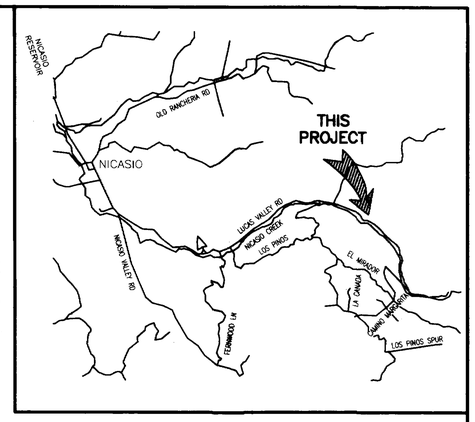

VICINITY MAP

TABLE OF COURSES

LINE	BEARING	DISTANCE	COMMENT
L1	S0°59'44"E	0.08'	TO FD IP
L2	N75°03'25"W	9.89'	TO FD IP-(N75°24'34"W 10.05')R1
L3	S22°12'10"W	30.31'	SURVEY TIE
L4	S27°33'04"E	0.08'	TO FD IP
L5	S55°19'12E	0.35'	CALC POSITION TO FD IP
L6	S55°25'54E	0.23'	TO FD IP
L7	S39°58'09"E	0.07'	TO FD IP
L8	S38°29'39"E	0.12'	TO FD IP
L9	N81°39'32"E	0.04'	COR TO FD IP
L10	(S56°03'34"E)R1	(152.25')R2	RECORD DIMENSION (152.30')R1
L11	(S75°25'44"E)R2	(75.80')R2	RECORD DIMENSION (S75°24'34"E)R1
L12	(S23°51'32"E)R2	(169.94)R2	(S23°50'34"E 170.00)R1
L13	(S31°41'32"E)R2	(140.45)R2	(S31°40'34"E 140.50')R1
L14	(S76°03'32"E)R2	(336.57')R2	(S76°02'34"E 336.70')R1

LEGEND

⊕	FD 1/2" IRON PIPE, LS 2798, PER 3 PM 55
◉	FD 1/2" IRON PIPE, OR AS NOTED, LS 4206, PER 17 RM 45
o	SET 1/2" REBAR, LS 6436
•	FD 1/2" IRON PIPE , OR AS NOTED
R#	REFERENCE DOCUMENT
C	CALCULATED
NT	NOT TAGGED
M.C.R.	MARIN COUNTY RECORDS
OR	OFFICIAL RECORDS
(12.72')	RECORD INFORMATION/DIMENSION
DN 87-01223(1)	DEED (PARCEL NUMBER)
IP	IRON PIPE MONUMENT
OS	OFFICIAL SURVEYS
DN	DOCUMENT NUMBER
PM	PARCEL MAP
▲ ▲ ▲ ▲	EDGE OF PAVING
RM	RECORD MAP

REFERENCES

R1	PARCEL MAP, 3 PM 55, M.C.R.
R2	"MAP OF BULLTAIL RANCH No. 2", 17 MAPS 45, M.C.R.
R3	7 OFFICIAL SURVEYS 14, M.C.R.

ALL DISTANCES ARE MEASURED IN FEET AND DECIMALS THEREOF

Plot: CRAIGRS1.DWG October 23, 1998 14:35

SURVEYOR'S STATEMENT

THIS MAP CORRECTLY REPRESENTS A SURVEY MADE BY ME OR UNDER MY DIRECTION IN CONFORMANCE WITH THE REQUIREMENTS OF THE LAND SURVEYOR'S ACT AT THE REQUEST OF CAROL CRAIG, JULY 1998.

LAWRENCE LIEBERMAN L.S. 6436
EXP. 12/31/98

LICENSED LAND SURVEYOR LAWRENCE LIEBERMAN No. 6436 EXP. 12/31/98 STATE OF CALIFORNIA

COUNTY SURVEYOR'S STATEMENT

THIS MAP HAS BEEN EXAMINED IN ACCORDANCE WITH SECTION 8766 OF THE LAND SURVEYOR'S ACT THIS 2 ND DAY OF NOVEMBER 1998.

MEHDI MADJD SADJADI
COUNTY SURVEYOR

DEPUTY

REGISTERED PROFESSIONAL ENGINEER JOHN M WOOLEY No 26450 Exp. 9-31-00 CIVIL STATE OF CALIFORNIA

RECORDER'S CERTIFICATE

FILED THIS 12TH DAY OF November, 1998, AT 11:14 AM IN BOOK 1998 OF MAPS, AT PAGE 150 AT THE REQUEST OF THE MARIN COUNTY DEPARTMENT OF PUBLIC WORKS.

SERIAL No. 1998-0083989 FEE: $7.00

Joan C. Thayer
COUNTY RECORDER

Norma Shimano
DEPUTY COUNTY RECORDER

RECORD OF SURVEY

THE NORTHERLY LINE OF THE LANDS OF CRAIG AS DESCRIBED IN THE DEEDS DN 96-056547 AND 97-009804, M.C.R., ADJOINING LUCAS VALLEY ROAD.

BASIS OF BEARINGS: S65°21'21"E BETWEEN FOUND IRON PIPES IN THE CENTERLINE OF LUCAS VALLEY ROAD AS SHOWN ON R1, R2 & R3.

COUNTY OF MARIN . STATE OF CALIFORNIA

AUGUST 1998 SHEET 1 OF 1

HOGAN, SCHOCH & ASSOCIATES
LAWRENCE LIEBERMAN LS 6436
SURVEYING - MAPPING - PLANNING
P.O. BOX 1575, SEBASTOPOL, CALIFORNIA (707) 823-4479

A.P. NO. 121-260-02 & 06 JOB NO. 96-104D

CAN No. 1998M150