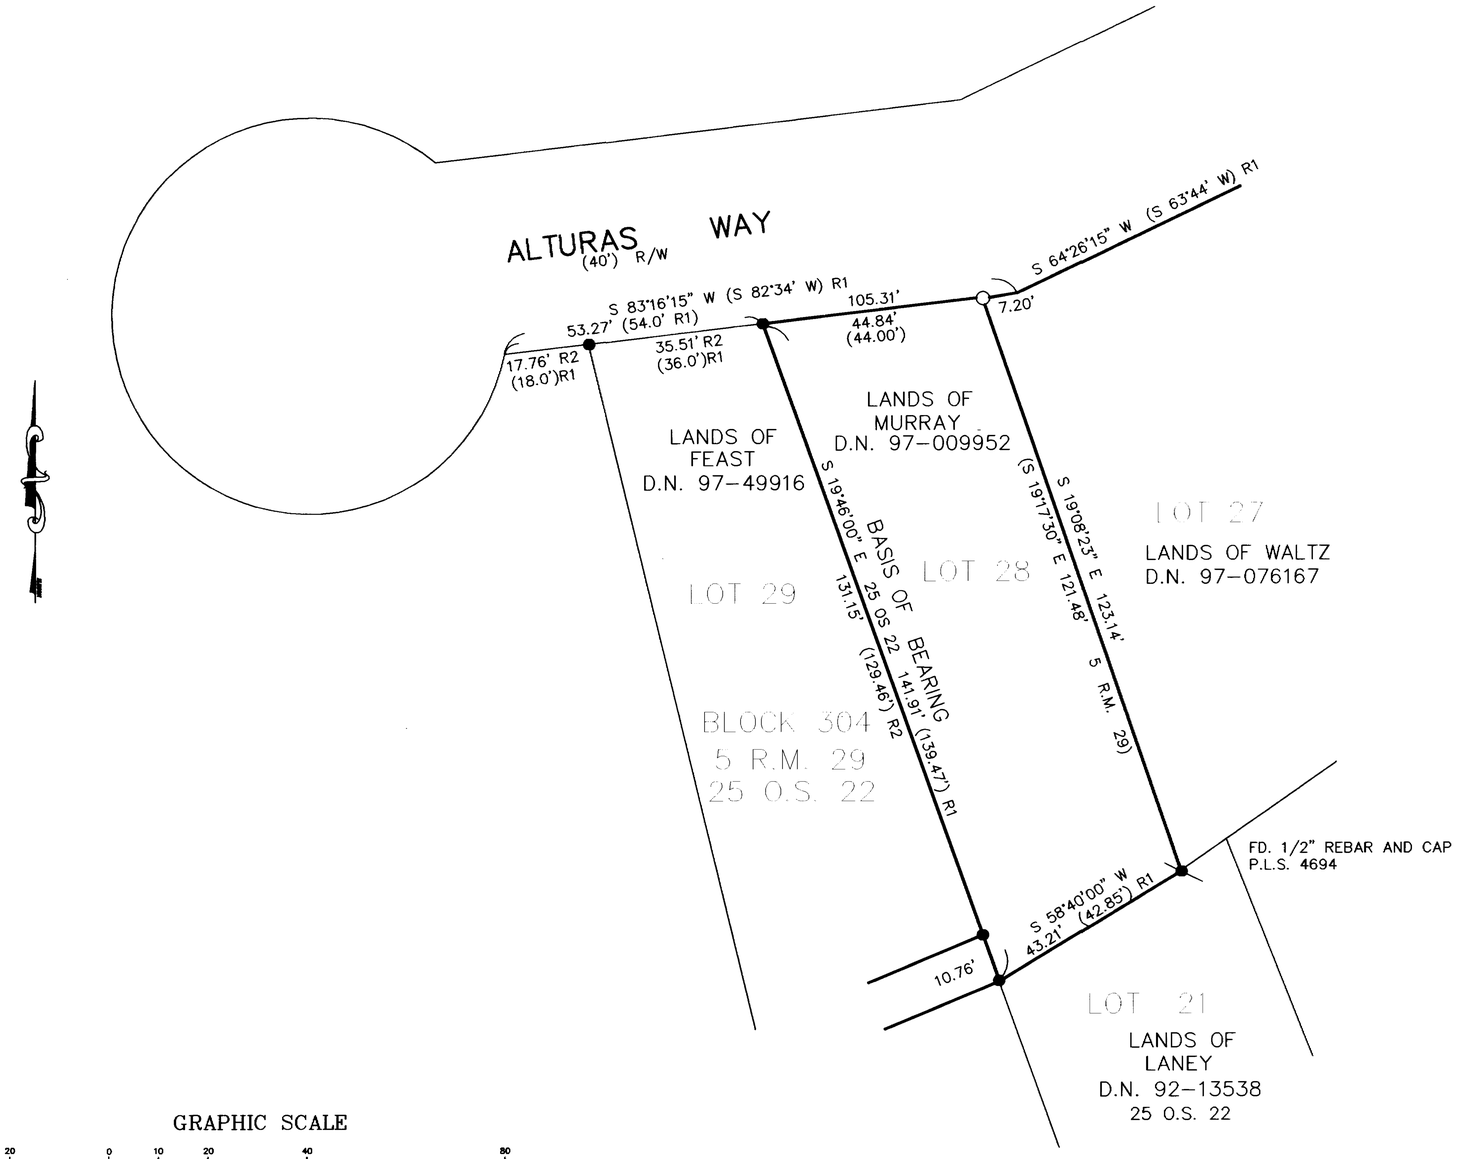

LEGEND

● FOUND 3/4" PIPE AND TAG R.C.E. 18221
O SET 1/2" REBAR AND CAP L.S. 4694

MAP REFERENCE

R1 5 R.M. 29
R2 25 O.S. 22

BASIS OF BEARING

BASIS OF BEARING
THE BEARING OF N 19°46' W
BETWEEN 3/4" PIPE AND TAGS R.C.E. 18211
AS SHOWN ON 25 O.S. 22

NOTES

1. ALL DISTANCES ARE IN FEET AND DECIMALS THEREOF.

GRAPHIC SCALE

20 0 10 20 40 80

(IN FEET)
1 inch = 20 ft.

SURVEYOR'S STATEMENT

THIS MAP CORRECTLY REPRESENTS A SURVEY MADE BY ME OR UNDER MY DIRECTION IN CONFORMANCE WITH THE REQUIREMENTS OF THE LAND SURVEYOR'S ACT AT THE REQUEST OF LAWRENCE P. DOYLE IN SEPTEMBER 1998

Lawrence P. Doyle
LAWRENCE P. DOYLE P.L.S. 4694
EXP. 9/30/99

LICENSED LAND SURVEYOR LAWRENCE P. DOYLE No. 4694 STATE OF CALIFORNIA

COUNTY SURVEYOR'S STATEMENT

THIS MAP HAS BEEN EXAMINED IN ACCORDANCE WITH SECTION 8766 OF THE LAND SURVEYORS ACT THIS 19TH DAY OF NOV. 1998.

MEHDI MADJD SADJADI
COUNTY SURVEYOR

BY DEPUTY

REGISTERED JOHN M. ... CIVIL ENGINEER No. 26450 Exp. 3-31-00 CIVIL STATE OF CALIFORNIA

RECORDER'S STATEMENT

FILED THIS 20TH DAY OF NOVEMBER 1998
AT 2:29 P.M IN BOOK 1998 OF MAPS
AT PAGE 160 AT THE REQUEST OF THE
COUNTY OF MARIN DEPT. OF PUBLIC WORKS
SERIAL NO. 1998-86099 FEE $7.00

Joan C. Thayer
COUNTY RECORDER

Florence Shimano
BY DEPUTY

RECORD OF SURVEY

LANDS OF MURRAY

D.N. 97-009952
LOT 28 BLOCK 304
MAP OF SUBDIVISION THREE MARIN TERRACES
5 R.M. 29

MARIN COUNTY CALIFORNIA

LAWRENCE P. DOYLE
LAND SURVEYOR/CIVIL ENGINEER
P.O. BOX 1609 MILL VALLEY, CA 94942 (415) 388-9585

DATE: 10/20/98 SHEET 1 OF 1 JOB No. 94-3013
SCALE: 1"=20' A.P. # 50-023-05

CAN No. 1998M160