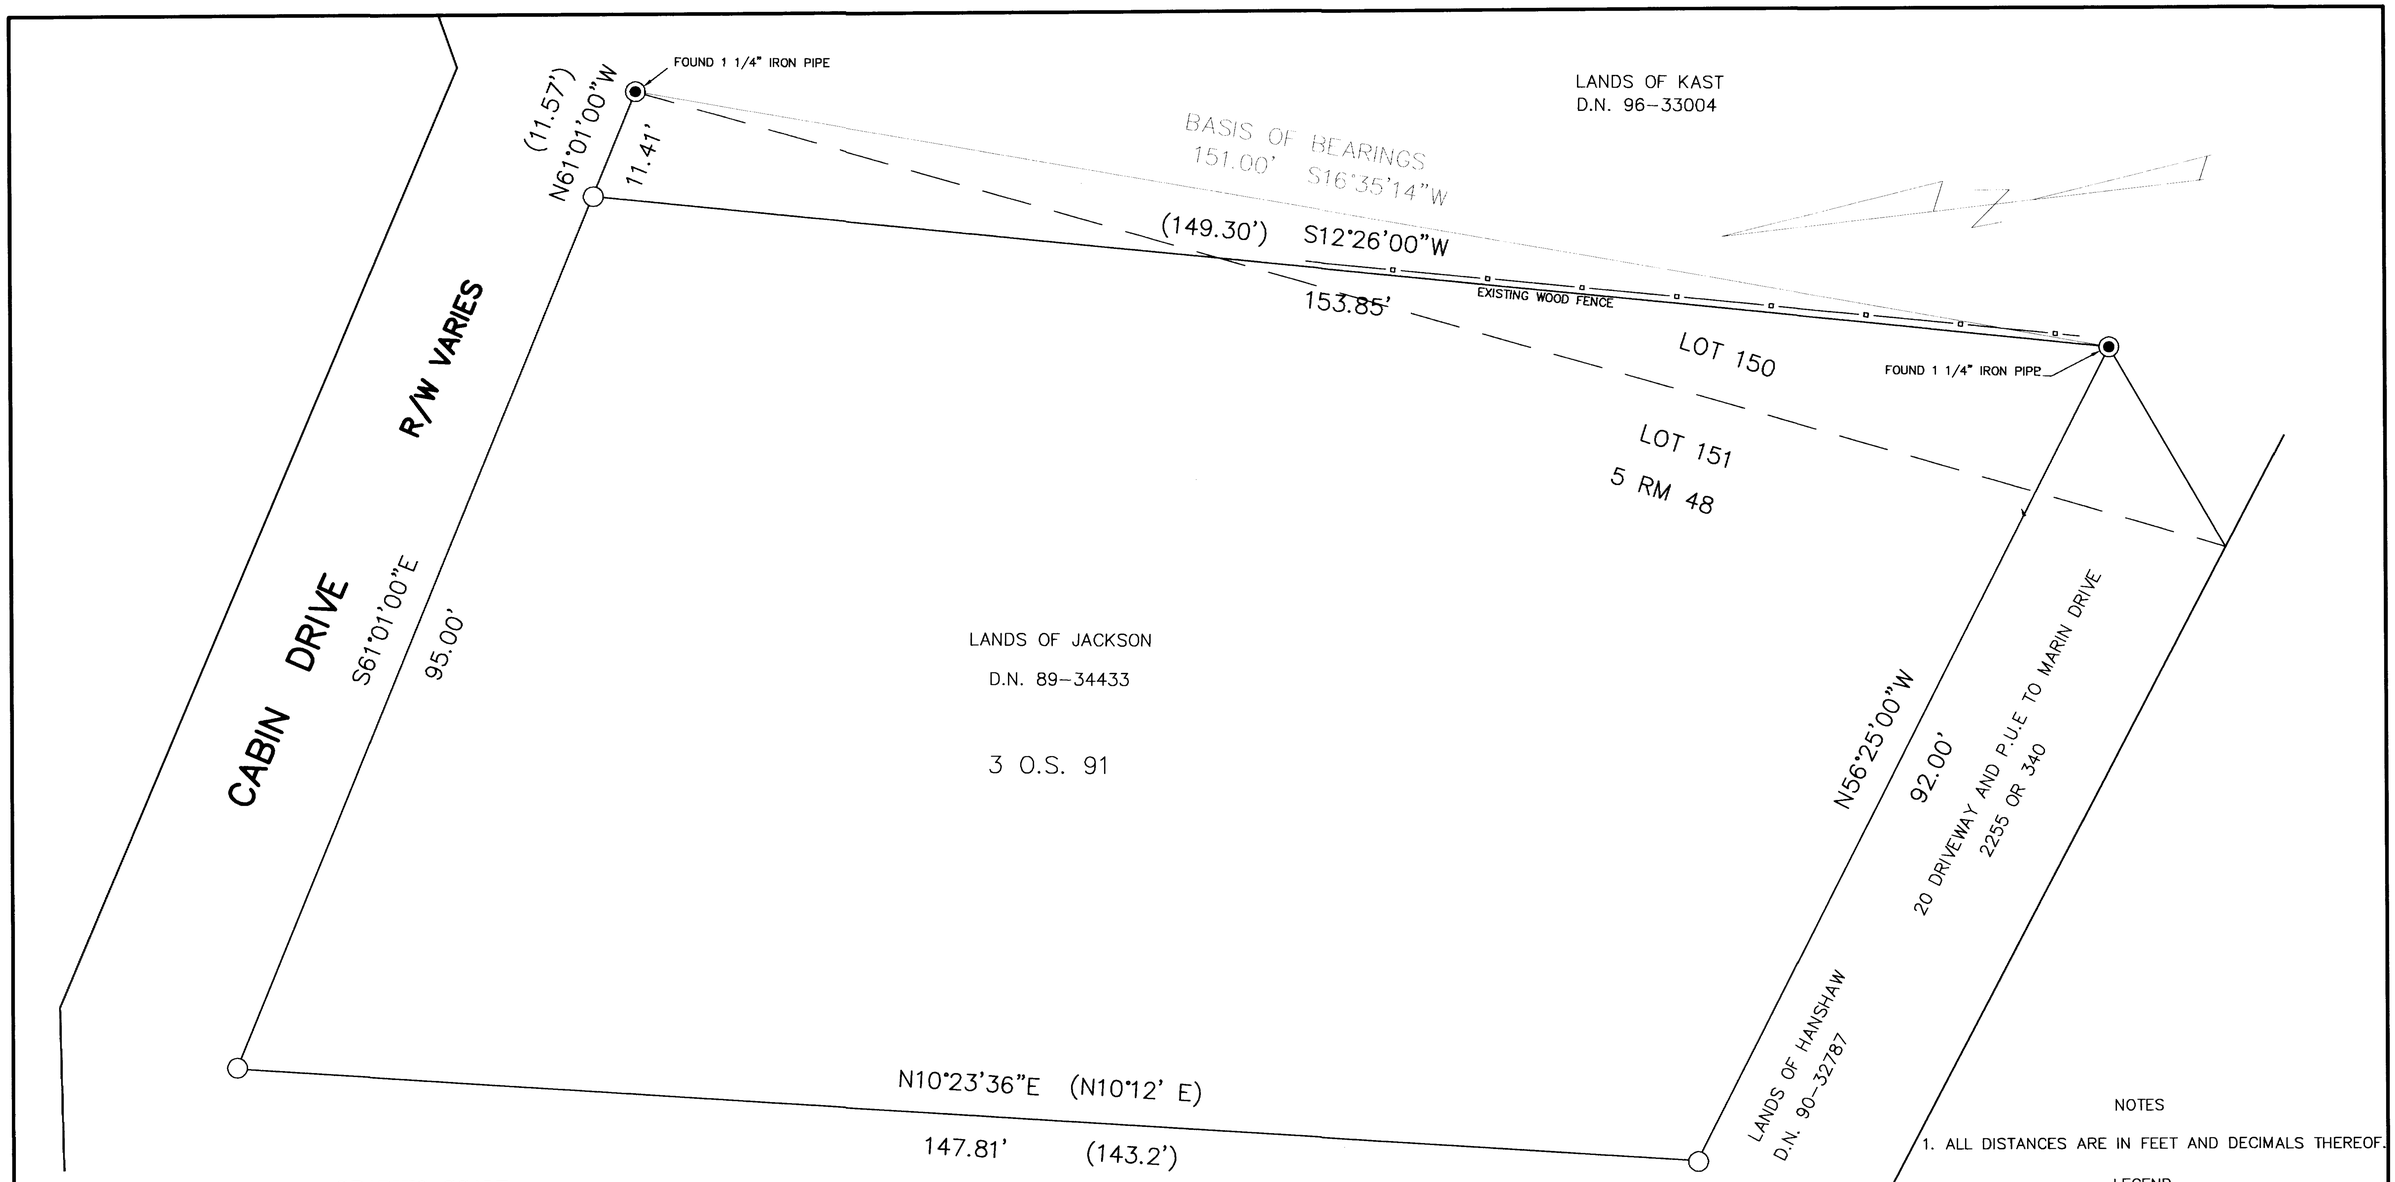

GRAPHIC SCALE

10 0 5 10 20 40

(IN FEET)
1 inch = 10 ft.

LANDS OF WEST
D.N. 91-48949
PARCEL 1
9 P.M. 57

"BASIS OF BEARING"

S 16°35'14" W BETWEEN FOUND 1 1/4" IRON PIPES RCE 11181
REPLACING ORIGINAL HUBS PER 3 O.S. 91

NOTES

1. ALL DISTANCES ARE IN FEET AND DECIMALS THEREOF.

LEGEND

SET 1/2" REBAR AND CAP LS 6344
FOUND 1 1/4" IRON PIPE RCE 11181

RECORD OF SURVEY

LANDS OF JACKSON

D.N.89-34433

BEING A PORTION OF LOTS 150 & 151 5 R.M. 48

MARIN COUNTY CALIFORNIA

SCALE: 1" = 10'

WILLIAM ANRIG & ASSOCIATES
LICENSED LAND SURVEYORS
100 HELENS LANE MILL VALLEY CA 94941

SURVEYOR'S STATEMENT

THIS MAP CORRECTLY REPRESENTS A SURVEY MADE BY ME OR UNDER MY DIRECTION IN CONFORMANCE WITH THE REQUIREMENTS OF THE LAND SURVEYOR'S ACT AT THE **REQUEST OF DAN GOTTSEGEN** IN July 1997

L. H. Gaynor

Lawrence H. Gaynor L.S. 6344

LICENSED LAND SURVEYOR LAWRENCE H. GAYNOR Exp 12-30-98 6344 STATE OF CALIFORNIA

COUNTY SURVEYOR'S STATEMENT

THIS MAP HAS BEEN EXAMINED IN ACCORDANCE WITH SECTION 8766 OF THE LAND SURVEYORS ACT THIS 23RD DAY OF NOV. 1998.

MEHDI MADJD SADJADI
COUNTY SURVEYOR

BY DEPUTY

REGISTERED PROFESSIONAL ENGINEER JOHN M. WOOLEY No. 25450 Exp. 3-31-00 CIVIL STATE OF CALIFORNIA

RECORDER'S STATEMENT

FILED THIS 4TH DAY OF DEC. 1998
AT 2:44 P.M. IN BOOK 1998 OF MAPS
AT PAGE 164 AT THE REQUEST OF THE
COUNTY OF MARIN DEPT. OF PUBLIC WORKS
SERIAL NO. 1998-89387 FEE $7.00

Joan C. Thayer
COUNTY RECORDER

Glounce Shimano
BY DEPUTY

A.P 49-182-24 Sht 1 of 1 DWG: 3394ros

CAN NO. 1998 M164