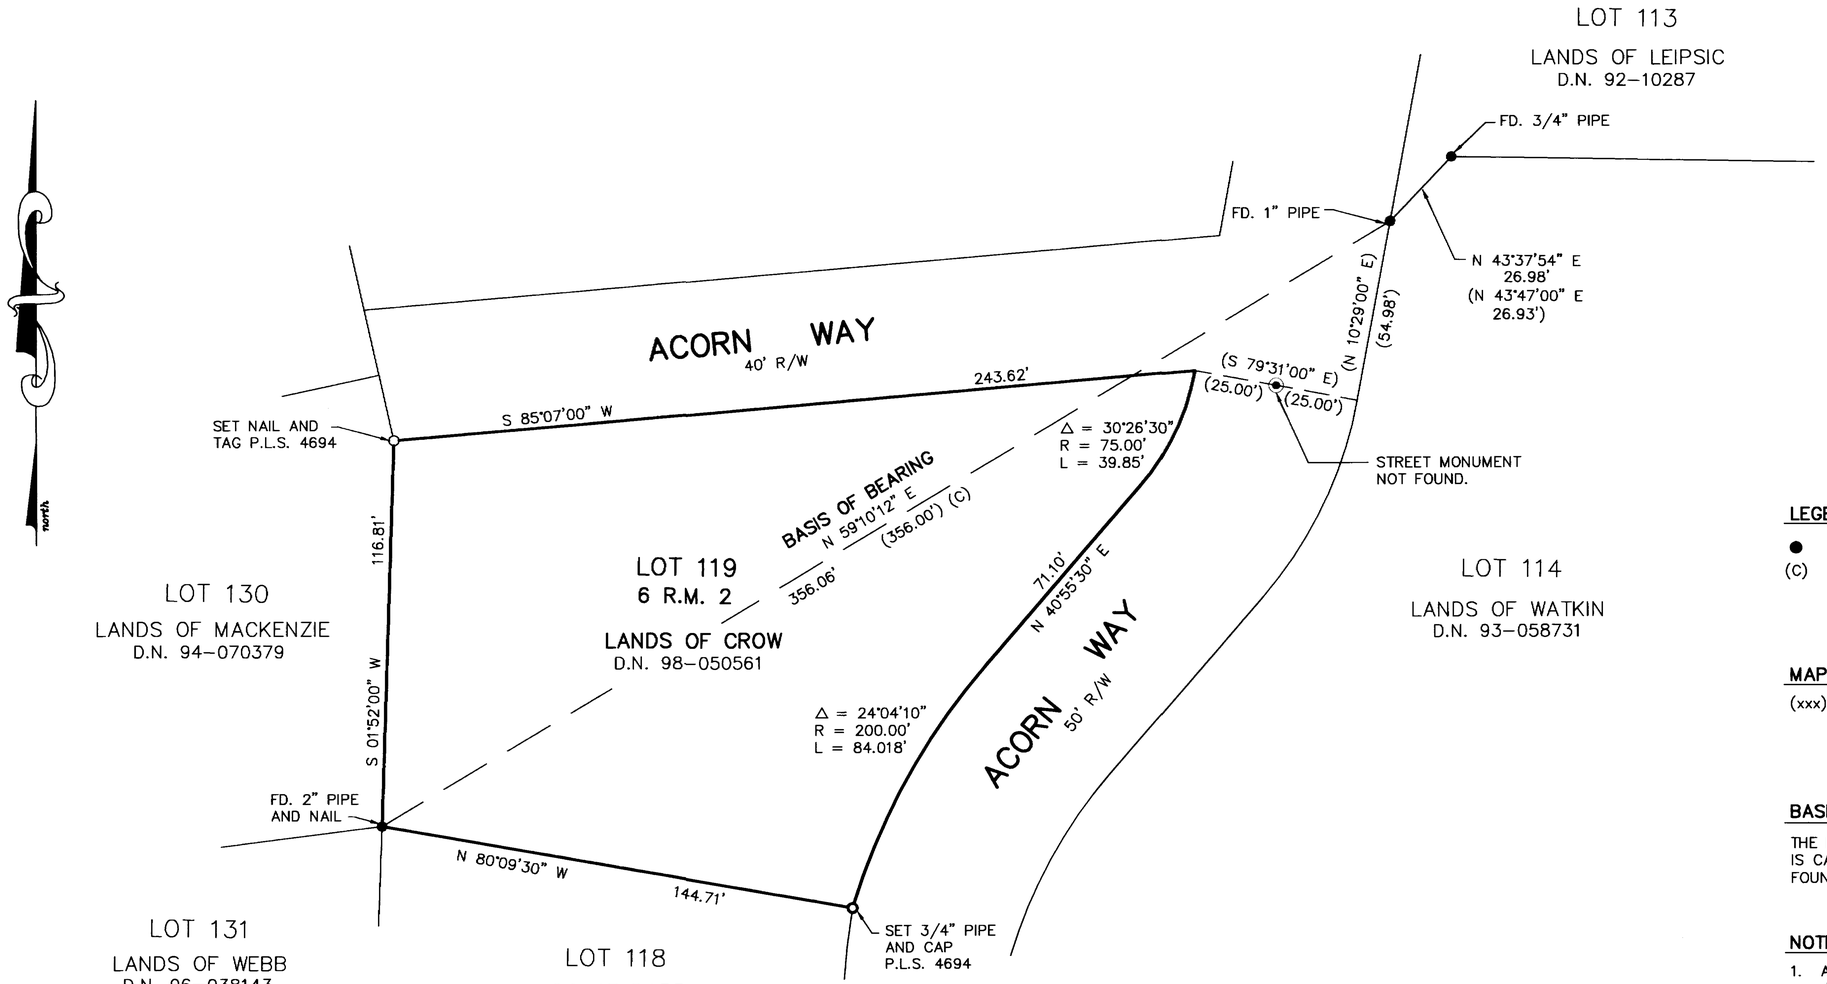

LEGEND

- ● FOUND PIPE
- (C) CALCULATED

MAP REFERENCE

(xxx) 6 R.M. 2

BASIS OF BEARING

THE BASIS OF BEARING FOR THIS DRAWING IS CALCULATED BETWEEN FOUND 3/4" PIPE AND FOUND 2" PIPE AND NAIL PER 6 R.M. 2

NOTES

1. ALL DISTANCES ARE IN FEET AND DECIMALS THEREOF.

GRAPHIC SCALE

30 0 15 30 60 120

(IN FEET)
1 inch = 30 ft.

RECORD OF SURVEY

LANDS OF CROW
D.N. 98-050561

BEING LOT 119
MAP OF KENT WOODLANDS SUBD, NO. THREE
6 R.M. 2

KENT WOODLANDS MARIN COUNTY CALIFORNIA

SURVEYOR'S STATEMENT

THIS MAP CORRECTLY REPRESENTS A SURVEY MADE BY ME OR UNDER MY DIRECTION IN CONFORMANCE WITH THE REQUIREMENTS OF THE LAND SURVEYOR'S ACT AT THE REQUEST OF DENNIS CROW IN SEPTEMBER, 1998

Lawrence P. Doyle
LAWRENCE P. DOYLE P.L.S. 4694
EXP. 9/30/99

LICENSED LAND SURVEYOR LAWRENCE P. DOYLE No. 4694 STATE OF CALIFORNIA

COUNTY SURVEYOR'S STATEMENT

THIS MAP HAS BEEN EXAMINED IN ACCORDANCE WITH SECTION 8766 OF THE LAND SURVEYORS ACT THIS 15TH DAY OF DEC. 1998.

MEHDI MADJD SADJADI
COUNTY SURVEYOR
John M. Woolley
BY DEPUTY

REGISTERED PROFESSIONAL ENGINEER JOHN M. WOOLLEY No. 26450 Exp. 3-31-00 CIVIL STATE OF CALIFORNIA

RECORDER'S STATEMENT

FILED THIS 17TH DAY OF DEC. 1998
AT 2:37 PM IN BOOK 1998 OF MAPS
AT PAGE 175 AT THE REQUEST OF THE
COUNTY OF MARIN DEPT. OF PUBLIC WORKS
SERIAL NO. 1998-0093012 FEE $7.00
Joan C. Thayer
COUNTY RECORDER
Lorna Chimano
BY DEPUTY

LD

LAWRENCE P. DOYLE
LAND SURVEYOR/CIVIL ENGINEER
P.O. BOX 1609 MILL VALLEY, CA 94942 (415) 388-9585

DATE: 10/4/98 SHEET 1 OF 1 JOB No. 592-98
SCALE: 1" = 30' A.P. #074-232-05

CAN # 1998M175