21

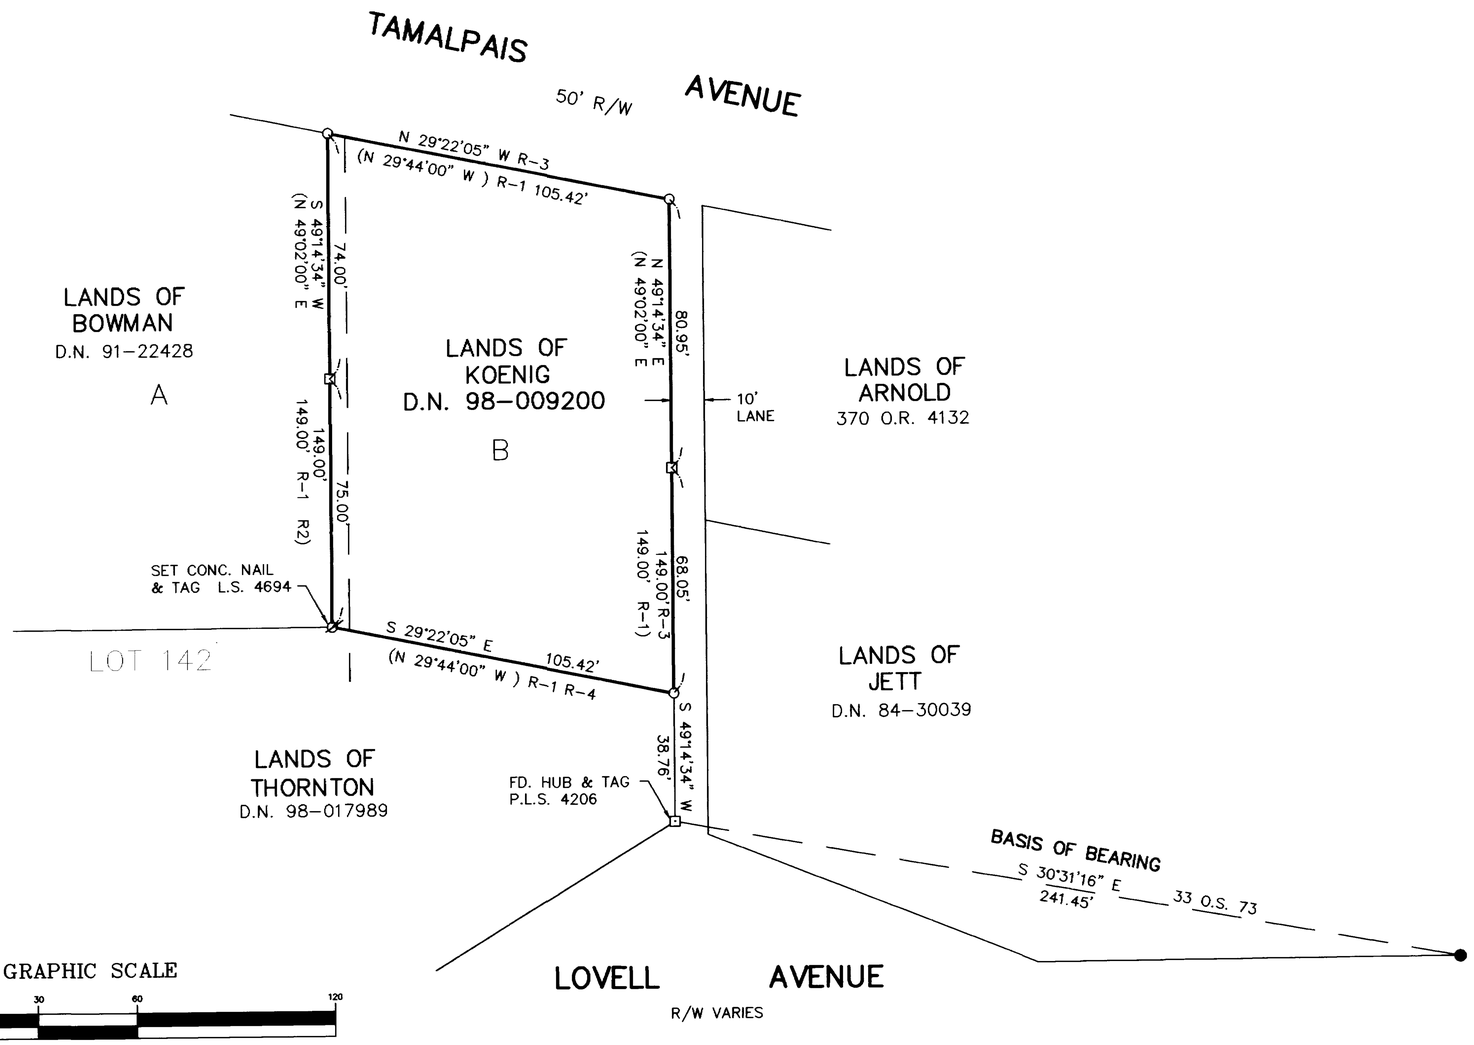

GRAPHIC SCALE

30 0 15 30 60 120

(IN FEET)
1 inch = 30 ft.

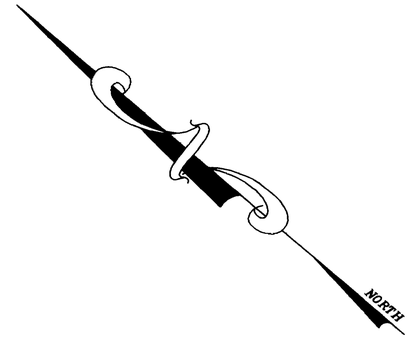

LEGEND

- ● FOUND 3/4" REBAR & CAP L.S. 2897
- ○ SET 3/4" PIPE & PLUG L.S. 4694
- ⊡ SET HUB & TAG L.S. 4694

DEED REFERENCE

R-1	D.N. 98-009200
R-2	D.N. 91-22428
R-3	33 O.S. 73
R-4	D.N. 98-017989

BASIS OF BEARING

THE BASIS OF BEARING FOR THIS DRAWING IS S 30°31'16" E PER 33 O.S. 73

NOTES

1. ALL DISTANCES ARE IN FEET AND DECIMALS THEREOF.

SURVEYOR'S STATEMENT

THIS MAP CORRECTLY REPRESENTS A SURVEY MADE BY ME OR UNDER MY DIRECTION IN CONFORMANCE WITH THE REQUIREMENTS OF THE LAND SURVEYOR'S ACT AT THE REQUEST OF FRANCES KOENIG IN SEPTEMBER 1998

Lawrence P. Doyle
LAWRENCE P. DOYLE P.L.S. 4694
EXP. 9/30/99

LICENSED LAND SURVEYOR LAWRENCE P. DOYLE No. 4694 STATE OF CALIFORNIA

COUNTY SURVEYOR'S STATEMENT

THIS MAP HAS BEEN EXAMINED IN ACCORDANCE WITH SECTION 8766 OF THE LAND SURVEYORS ACT THIS 8TH DAY OF FEB. 1999.

NEHDI MADJD SADJADI
COUNTY SURVEYOR
John M. Wooley
BY DEPUTY

REGISTERED PROFESSIONAL ENGINEER JOHN M. WOOLEY No. 26450 Exp. 3-31-00 CIVIL STATE OF CALIFORNIA

RECORDER'S STATEMENT

FILED THIS 11TH DAY OF FEBRUARY 1999
AT 1:48 P.M IN BOOK 1999 OF MAPS
AT PAGE 21 AT THE REQUEST OF THE
COUNTY OF MARIN DEPT. OF PUBLIC WORKS
SERIAL NO. 1999-0011655 FEE $7.00

Joan C. Thayer
COUNTY RECORDER
Yvonne Shimano
BY DEPUTY

LD

RECORD OF SURVEY

LANDS OF KOENIG
D.N. 98-009200

BEING A PORTION OF
SUBDIVISIONS A AND B OF LOT 142
TAMAPAIS LAND AND WATER COMPANY MAP NO. 5
RACK 1 PULL 2

MARIN COUNTY CALIFORNIA

LAWRENCE P. DOYLE
LAND SURVEYOR/CIVIL ENGINEER
P.O. BOX 1609 MILL VALLEY, CA 94942 (415) 388-9585

DATE: 11/13/98 SHEET 1 OF 1 JOB No. 577-98
SCALE: 1" = 30' A.P. #027-192-06

CAN No. 1999 MØ21