SURVEYOR'S STATEMENT

THIS MAP CORRECTLY REPRESENTS A SURVEY MADE BY ME OR UNDER MY DIRECTION IN CONFORMANCE WITH THE REQUIREMENTS OF THE LAND SURVEYORS ACT AT THE REQUEST OF Jonathan Edwards IN November 1998

Douglas J. Matteson
DOUGLAS J. MATTESON R.C.E. 18200
LICENSE EXPIRES JUNE 2001

REGISTERED PROFESSIONAL ENGINEER DOUGLAS J. MATTESON No. 18200 Renewal Lic. 6/2001 CIVIL STATE OF CALIFORNIA

BASIS OF BEARING:

THE BASIS OF BEARING FOR THIS SURVEY OF NORTH 5° 35' WEST WAS TAKEN FROM FOUND MONUMENTS PER BK. 6 O.S. 58 [See Map]

NOTES:

1. ALL DISTANCES ARE IN FEET OR DECIMALS THEREOF.

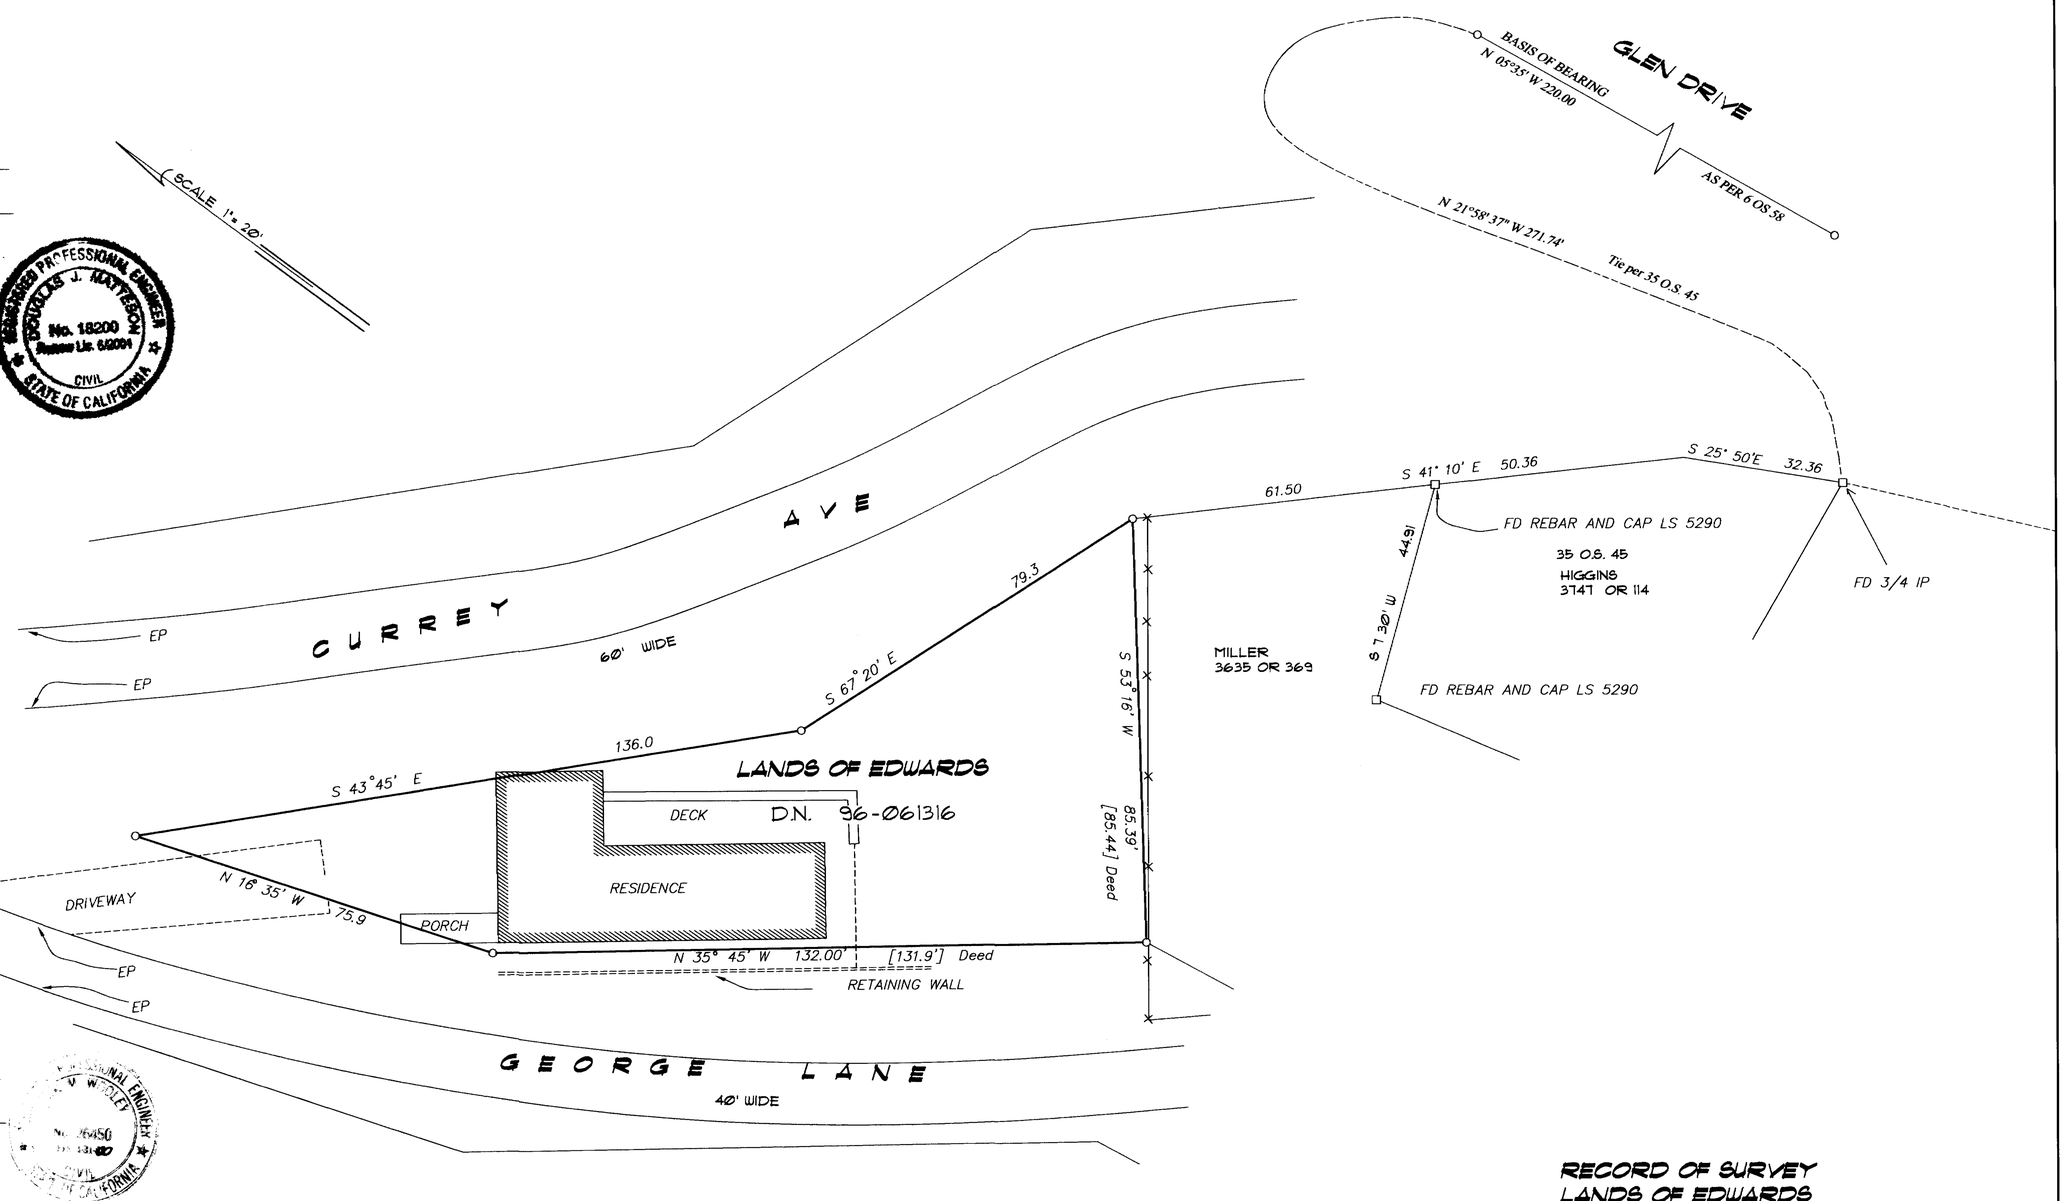

COUNTY SURVEYOR'S STATEMENT

THIS MAP HAS BEEN EXAMINED IN ACCORDANCE WITH SECTION 8766 OF THE LAND SURVEYORS ACT THIS 10TH DAY OF FEB. 1999

MEHDI MAJID SADJADI
COUNTY SURVEYOR
John M. Woolsey
BY DEPUTY:

REGISTERED PROFESSIONAL ENGINEER JOHN M. WOOLSEY No. 26450 Renewal Lic. 6/2001 CIVIL STATE OF CALIFORNIA

RECORDER'S STATEMENT:

FILED THIS 11TH DAY OF FEB. 1999
AT 1:48 P.M IN BOOK 1999 OF MAPS
AT PAGE 23, AT THE REQUEST OF THE COUNTY OF MARIN DEPARTMENT OF PUBLIC WORKS.
SERIAL NO. 1999-11657 FEE $7.00

Joan C. Thayer
COUNTY RECORDER:
Eleanor Shimano
BY DEPUTY:

LEGEND

- o SET REBAR AND CAP RCE 18,200
- □ FND PT: AS SHOWN
- PROPERTY BOUNDARY
- — x — x — x — x — FENCE LINES
- ROW LINES

RECORD OF SURVEY
LANDS OF EDWARDS

D.N. 96-061316

BEING A PORTION OF LOT A
OF SECTION MAP "H"
RESUBDIVISION OF BLOCK 33
OF SAUSALITO LAND AND FERRY CO.
SAUSALITO, MARIN, CALIFORNIA

SCALE 1" = 20 FT SEPT 1998

AP NO. 064-243-01
DATE OF NOV '98 FILE:GEORGE.DWG

SHT. ONE OF ONE

CAN No. 1999M023