COUNTY SURVEYOR'S STATEMENT

THIS MAP HAS BEEN EXAMINED IN ACCORDANCE WITH SECTION 8766 OF THE LAND SURVEYOR'S ACT THIS

17 TH DAY OF FEBRUARY , 1999

MEHDI MADJD SADJADI
COUNTY SURVEYOR

DEPUTY

REGISTERED LAND SURVEYOR JOHN M. NICHOLS No. 26450 Exp. 3-31-00 STATE OF CALIFORNIA

SURVEYOR'S STATEMENT

THIS MAP CORRECTLY REPRESENTS A SURVEY MADE BY ME OR UNDER MY DIRECTION IN CONFORMANCE WITH THE REQUIREMENTS OF THE LAND SURVEYOR'S ACT AT THE REQUEST OF LOUIS McCARTHY IN NOVEMBER 1996.

Michael A. Brogan
MICHAEL A. BROGAN LS 5767 EXP 6-30-00

LICENSED LAND SURVEYOR 6-30-00 STATE OF CALIFORNIA

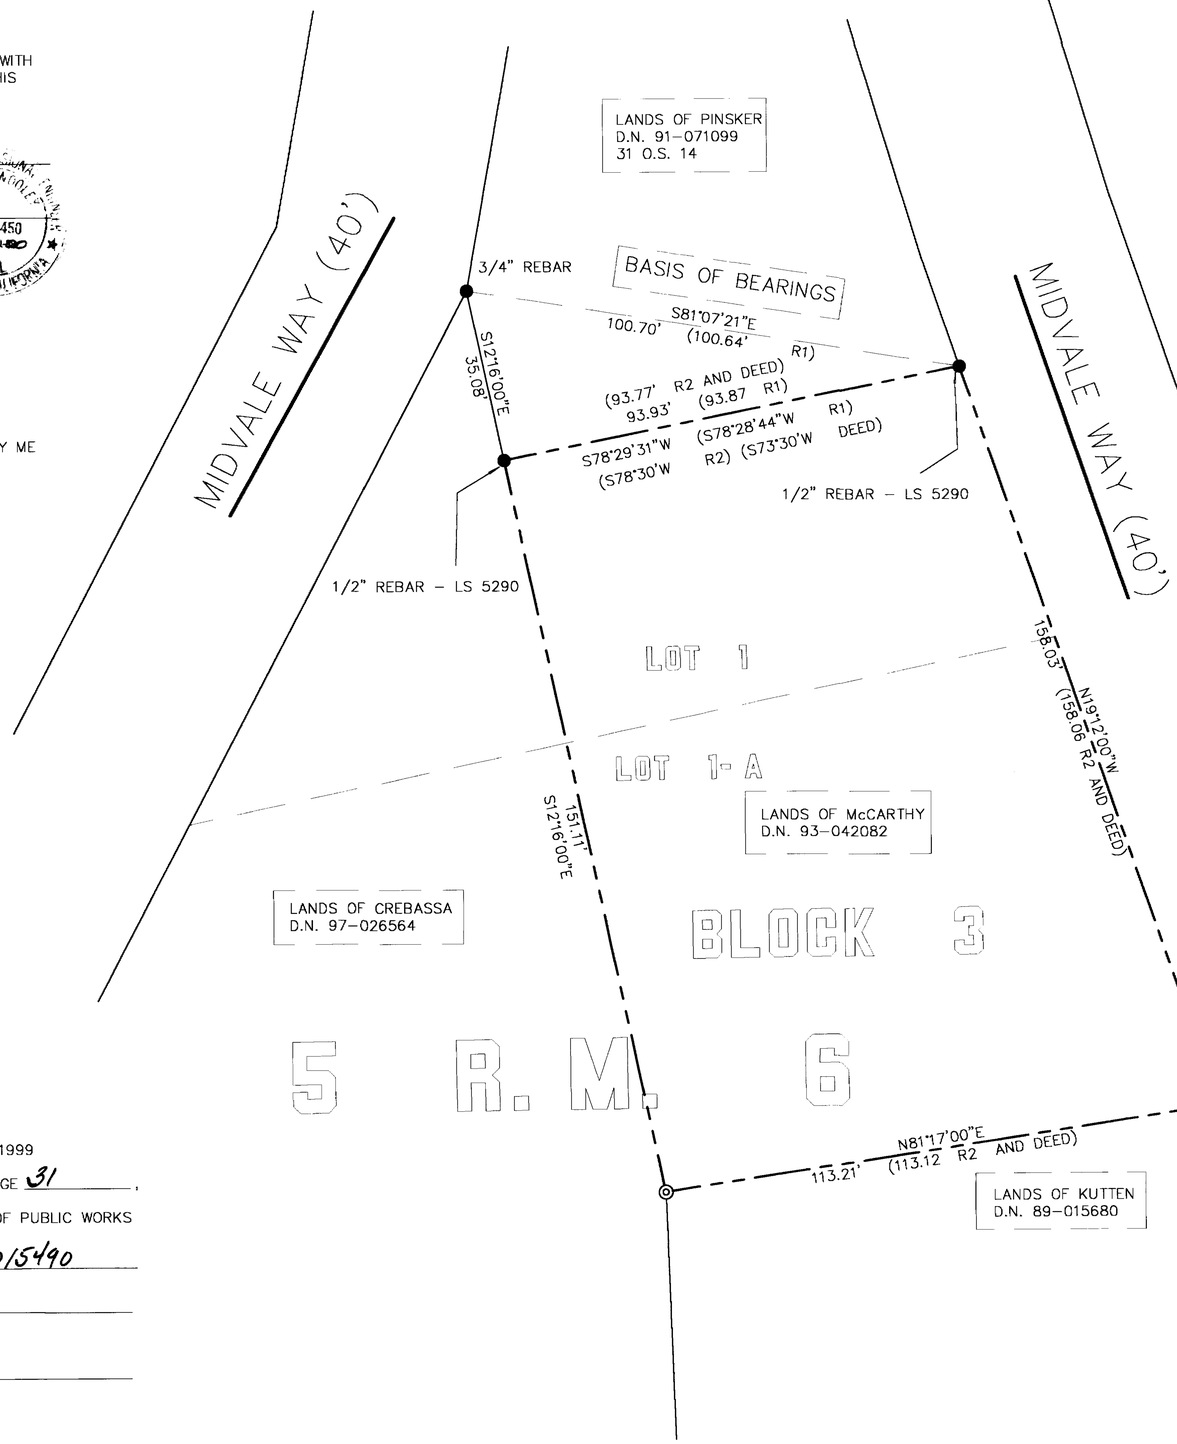

NOTES:

ALL DIMENSIONS ARE IN FEET AND DECIMALS THEREOF

● = FOUND MONUMENTATION OF 31 O.S. 14 AS SHOWN

◎ = SET 1/2" REBAR AND CAP -- LS 5767

R1 = 31 O.S. 14

R2 = JOB NO.61 OF RHODES AND GARDNER, INC. A SURVEY OF THE LANDS OF McCARTHY ON FILE THIS OFFICE

BASIS OF BEARINGS

BETWEEN FOUND MONUMENTATION OF 31 O.S. 14 AS SHOWN HEREON

N

RECORDER'S CERTIFICATE

FILED THIS 25TH DAY OF FEBRUARY ,1999

AT 2:30 P M. IN VOLUME 1999 OF MAPS AT PAGE 31 ,

AT THE REQUEST OF THE MARIN COUNTY DEPT. OF PUBLIC WORKS

FEE $7.00 SERIAL NO. 1999-0015490

Joan C. Thayer
COUNTY RECORDER

Bounce Shimano
DEPUTY

RECORD OF SURVEY

LANDS OF McCARTHY

D.N. 93-042082

BEING PART OF LOTS 1 AND 1-A IN BLOCK 3

5 R.M. 6

"LITTLE CITY FARMS BEING SUBDIVISION NO. 3 TAMALPIAS VALLEY"

MARIN COUNTY CALIFORNIA

M. BROGAN AND ASSOCIATES, INC.

319 MILLER AVENUE
MILL VALLEY CA 94941

JOB NO. 5405 NOVEMBER 1998

SCALE: 1" = 20' SHEET ONE OF ONE

APN 49-031-11

CAN No. 1999 MØ31