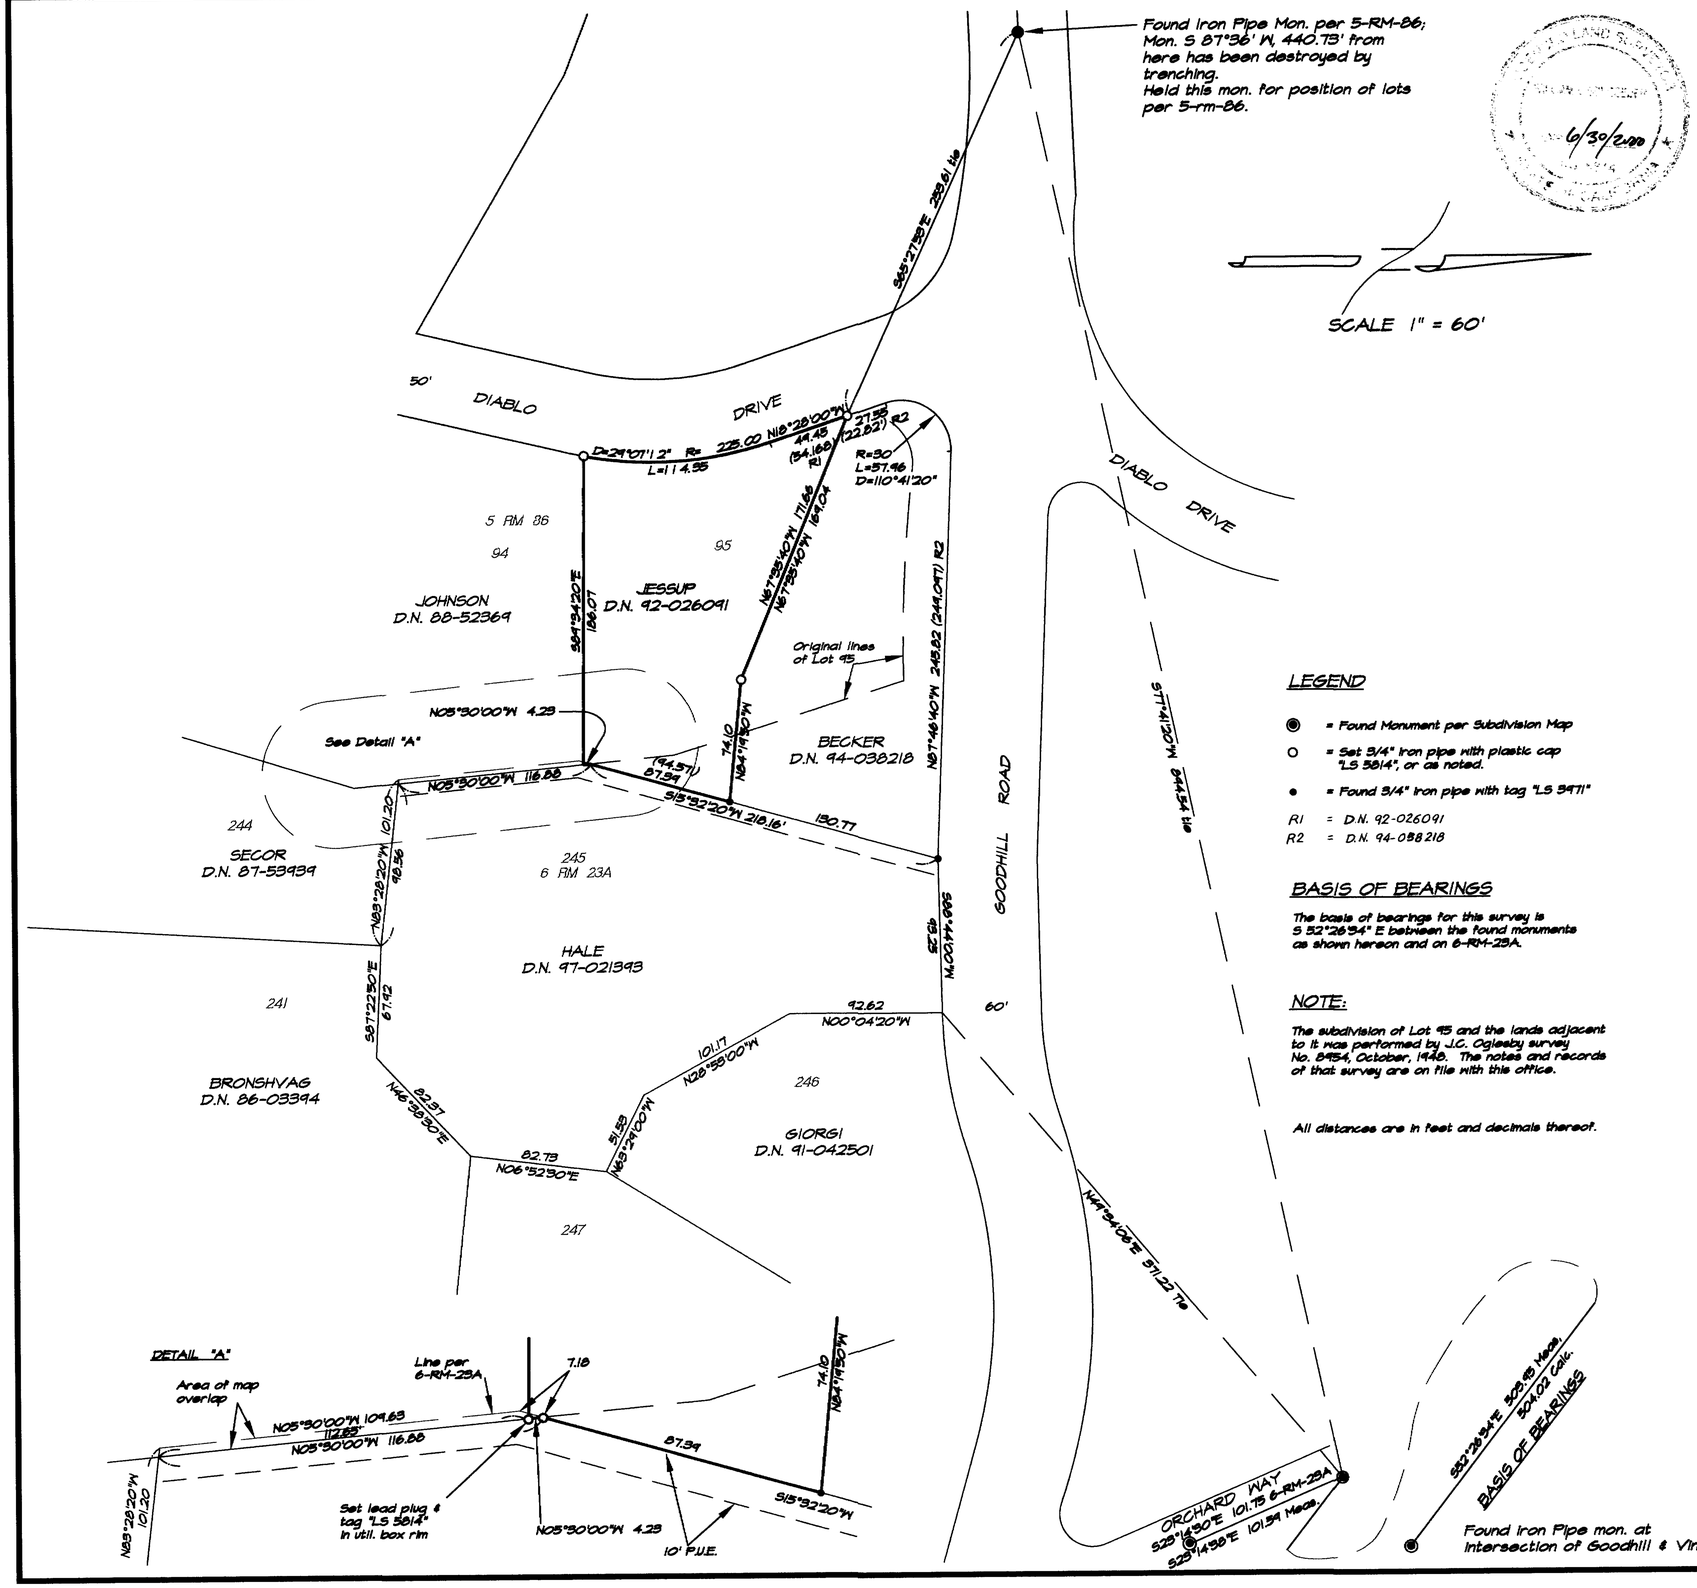

LEGEND

- ◉ = Found Monument per Subdivision Map
- ○ = Set 3/4" iron pipe with plastic cap "LS 5814", or as noted.
- ● = Found 3/4" iron pipe with tag "LS 3471"
- R1 = D.N. 92-026091
- R2 = D.N. 94-038218

BASIS OF BEARINGS

The basis of bearings for this survey is S 52°26'54" E between the found monuments as shown hereon and on 6-RM-29A.

NOTE:

The subdivision of Lot 95 and the lands adjacent to it was performed by J.C. Oglesby survey No. 8454, October, 1946. The notes and records of that survey are on file with this office.

All distances are in feet and decimals thereof.

SURVEYORS STATEMENT

THIS MAP CORRECTLY REPRESENTS A SURVEY MADE BY ME OR UNDER MY DIRECTION IN CONFORMANCE WITH REQUIREMENTS OF THE LAND SURVEYORS ACT AT THE REQUEST OF Harley & Ann Jessup IN December 1998.

SIGNED William Schroeder
WILLIAM SCHROEDER - L.S. 5814

RECORDERS STATEMENT

FILED THIS 11TH DAY OF MARCH 1999 AT 1:56 P M. IN BOOK 1999 OF SURVEYS AT PAGE 44 AT THE REQUEST OF : MARIN COUNTY PUBLIC WORKS DEPT. SERIAL NO. 1999-0019606 FEE: $7.00

Joan C. Thayer
COUNTY RECORDER
BY DEPUTY: Florence Shimano

COUNTY SURVEYORS STATEMENT

THIS MAP HAS BEEN EXAMINED IN ACCORDANCE WITH SECTION 8766 OF THE LAND SURVEYOR'S ACT THIS 8TH DAY OF MARCH 1999.

MEHDI MADJD SADJADI
COUNTY SURVEYOR
BY DEPUTY: John M. Woolley

REGISTERED PROFESSIONAL ENGINEER JOHN M. WOOLLEY No. 26450 Exp. 3-31-00 CIVIL STATE OF CALIFORNIA

RECORD OF SURVEY
LANDS OF JESSUP

AS DESCRIBED IN
DOCUMENT No. 92-026091
BEING A PORTION OF LOT 95 5-RM-86
MARIN COUNTY RECORDS
KENTFIELD MARIN COUNTY CALIFORNIA
OCTOBER 1998 SURVEY No. S-996

PREPARED BY
WILLIAM SCHROEDER & ASSOCIATES
23 CABRILLO COURT
SAN RAFAEL CALIFORNIA
AP # 074-252-05 SHEET 1 OF 1

CAN No. 1999M044