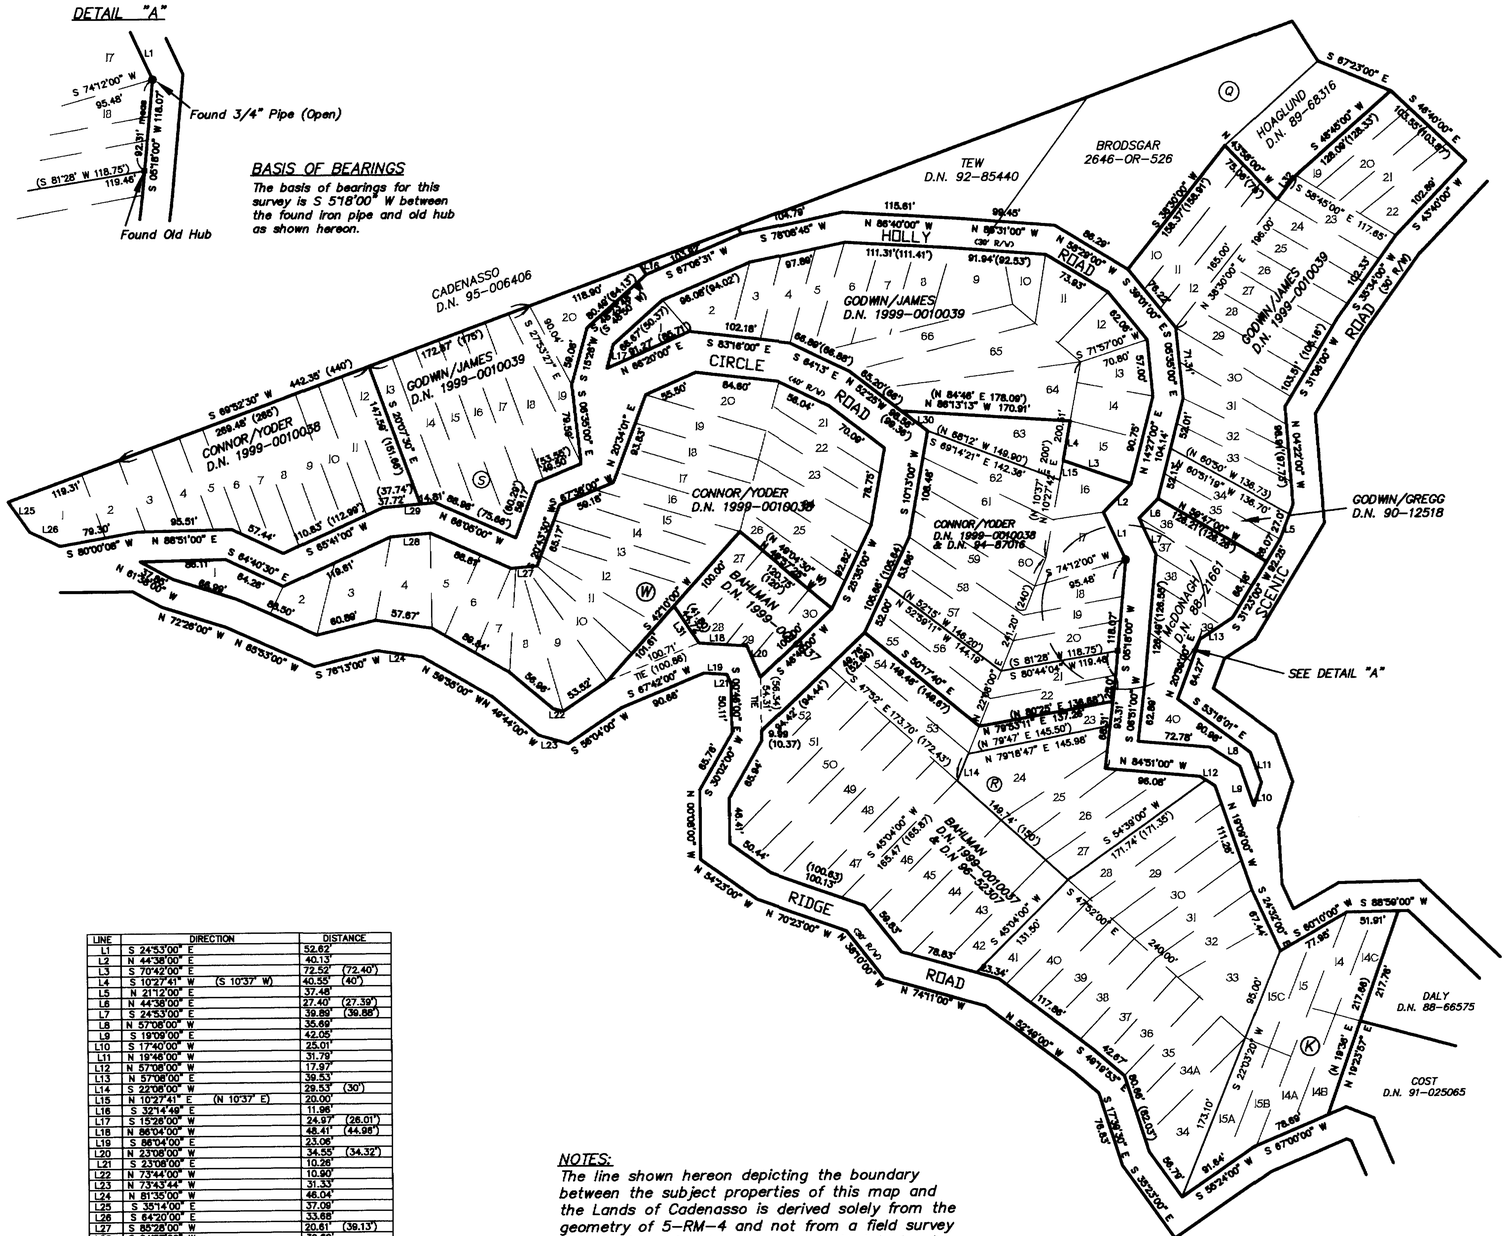

LINE	DIRECTION	DISTANCE
L1	S 24°53'00" E	52.62'
L2	N 44°38'00" E	40.13'
L3	S 70°42'00" E	72.52' (72.40')
L4	S 10°27'41" W (S 10°37' W)	40.55' (40')
L5	N 21°12'00" E	37.48'
L6	N 44°38'00" E	27.40' (27.39')
L7	S 24°53'00" E	39.89' (39.88')
L8	N 57°08'00" W	35.69'
L9	S 19°09'00" E	42.05'
L10	S 17°40'00" W	25.01'
L11	N 19°48'00" W	31.79'
L12	N 57°08'00" W	17.97'
L13	N 57°08'00" E	39.53'
L14	S 22°06'00" W	29.53' (30')
L15	N 10°27'41" E (N 10°37' E)	20.00'
L16	S 32°14'49" E	11.98'
L17	S 15°28'00" W	24.97' (26.01')
L18	N 86°04'00" W	48.41' (44.98')
L19	S 86°04'00" E	23.06'
L20	N 23°08'00" W	34.55' (34.32')
L21	S 23°08'00" E	10.26'
L22	N 73°44'00" W	10.90'
L23	N 73°43'44" W	31.33'
L24	N 81°35'00" W	46.04'
L25	S 35°14'00" E	37.06'
L26	S 64°20'00" E	33.68'
L27	S 85°28'00" W	20.61' (39.13')
L28	S 84°57'00" W	39.69'
L29	N 84°57'00" E	52.53' (52.55')
L30	N 52°25'00" W	33.36'
L31	N 33°56'15" W	44.72' (41.80')
L32	N 38°30'00" W	31.00'

NOTES:
The line shown hereon depicting the boundary between the subject properties of this map and the Lands of Cadenasso is derived solely from the geometry of 5-RM-4 and not from a field survey of that line. A field survey is required to locate that line. Due to the lack of physical monuments in this area and the poor quality of the record map, this map is solely a representation of a reconciled record and does not monument or delineate the property lines shown hereon.

All distances are in feet and decimals thereof.

SURVEYORS STATEMENT

THIS MAP CORRECTLY REPRESENTS A SURVEY MADE BY ME OR UNDER MY DIRECTION IN CONFORMANCE WITH REQUIREMENTS OF THE LAND SURVEYORS ACT AT THE REQUEST OF BAHLMAN, CONNOR, YODER, GODWIN & JAMES IN JULY 1998

SIGNED William Schroeder
WILLIAM SCHROEDER – L.S. 5814

LICENSED LAND SURVEYOR
WILLIAM E. SCHROEDER
EXP. 6/30/2000
No. 5814
STATE OF CALIFORNIA

RECORDERS STATEMENT

FILED THIS 11TH DAY OF MARCH 1999 AT 1:56 PM IN BOOK 1999 OF MAPS AT PAGE 46 AT THE REQUEST OF: MARIN COUNTY PUBLIC WORKS DEPT.
SERIAL NO. 1999-0019608 FEE: $7.00

Joan C. Thayer
COUNTY RECORDER
BY DEPUTY: Lorraine Shimasaki

COUNTY SURVEYORS STATEMENT

THIS MAP HAS BEEN EXAMINED IN ACCORDANCE WITH SECTION 8766 OF THE LAND SURVEYOR'S ACT THIS 8TH DAY OF MARCH 1999.

MEHDI MADJD SADJADI
COUNTY SURVEYOR
BY DEPUTY: John M. Wooley

PROFESSIONAL ENGINEER
JOHN M. WOOLEY
No 26450
Exp 3-31-00
CIVIL
STATE OF CALIFORNIA

RECORD OF SURVEY
LOT LINE ADJUSTMENT

LANDS ADDED TO
LANDS OF BAHLMAN D.N. 96-052307
LANDS OF CONNOR/YODER D.N. 94-087016
LANDS OF GODWIN/GREGG D.N. 90-12518
MARIN COUNTY RECORDS
FAIRFAX MARIN COUNTY CALIFORNIA
JULY 1998 SURVEY No. S-1084

PREPARED BY
WILLIAM SCHROEDER & ASSOCIATES
23 CABRILLO COURT
SAN RAFAEL CALIFORNIA

AP # 1-015-02,04: 1-021-04 SHEET 1 OF 1

CAN No. 1999MØ46