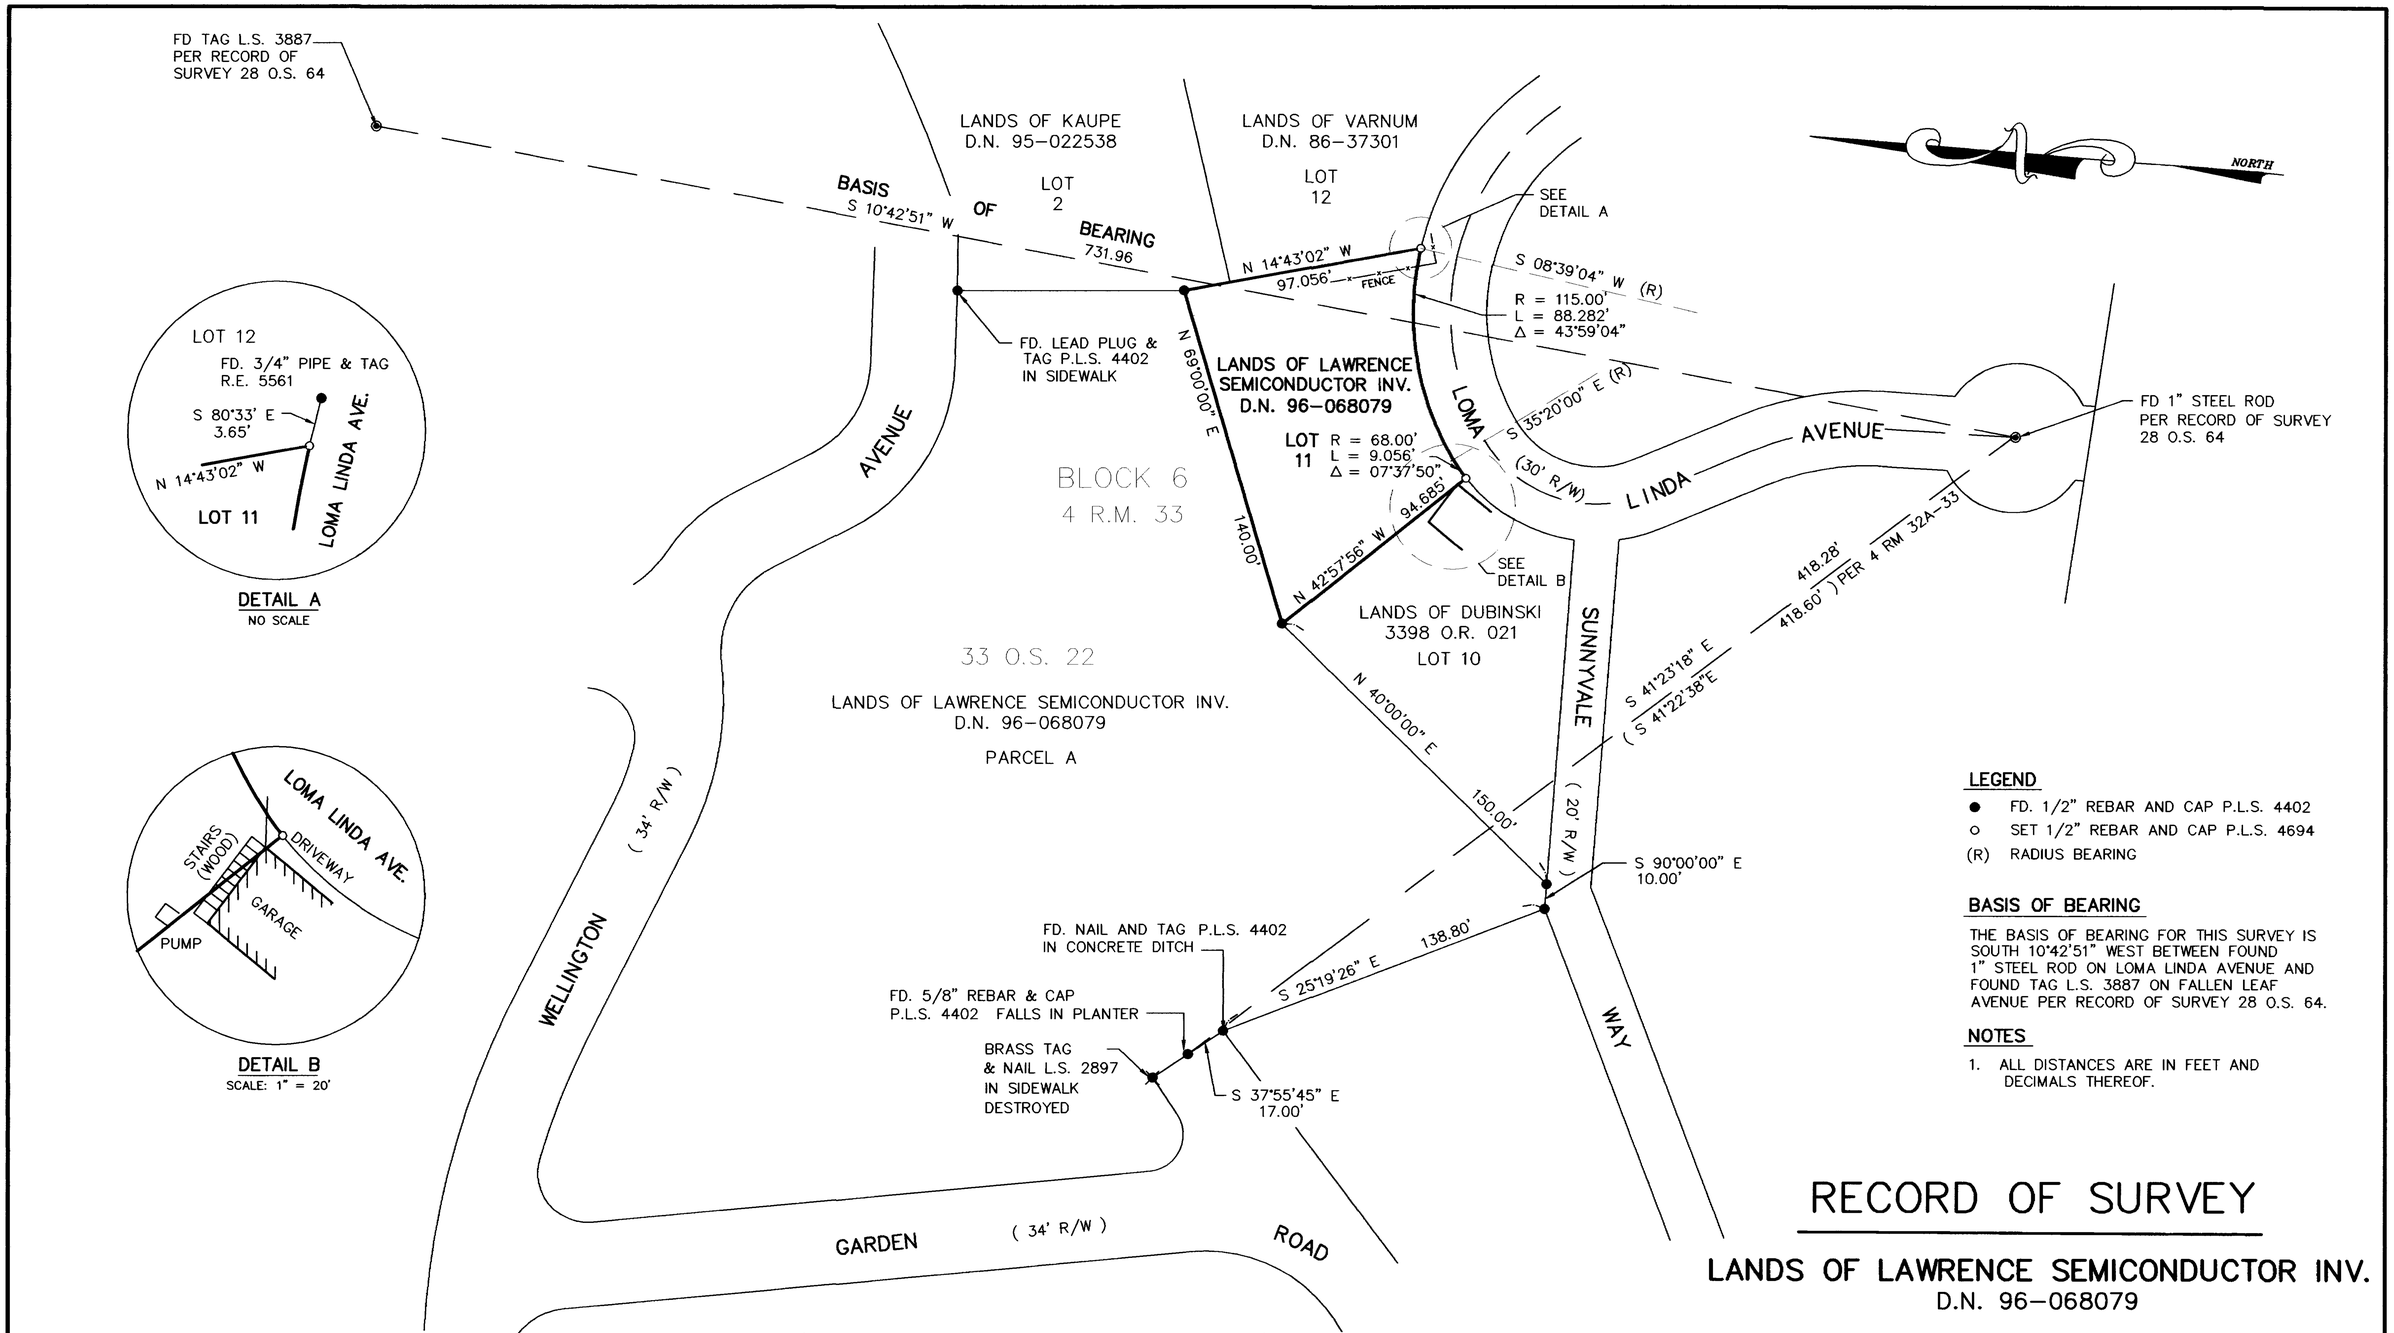

LEGEND

- ● FD. 1/2" REBAR AND CAP P.L.S. 4402
- ○ SET 1/2" REBAR AND CAP P.L.S. 4694
- (R) RADIUS BEARING

BASIS OF BEARING

THE BASIS OF BEARING FOR THIS SURVEY IS SOUTH 10°42'51" WEST BETWEEN FOUND 1" STEEL ROD ON LOMA LINDA AVENUE AND FOUND TAG L.S. 3887 ON FALLEN LEAF AVENUE PER RECORD OF SURVEY 28 O.S. 64.

NOTES

1. ALL DISTANCES ARE IN FEET AND DECIMALS THEREOF.

RECORD OF SURVEY

LANDS OF LAWRENCE SEMICONDUCTOR INV.
D.N. 96-068079

BEING LOT 11 OF BLOCK 6
"WINSHIP PARK"
BOOK 4 OF MAPS AT PAGE 32A AND 33

ROSS MARIN COUNTY CALIFORNIA

LAWRENCE P. DOYLE
LAND SURVEYOR/CIVIL ENGINEER
P.O. BOX 1609 MILL VALLEY, CA 94942 (415) 388-9585

DATE: 11/23/98 SHEET 1 OF 1 JOB No. 593-98
SCALE: 1" = 40' A.P. #072-154-11

SURVEYOR'S STATEMENT

THIS MAP CORRECTLY REPRESENTS A SURVEY MADE BY ME OR UNDER MY DIRECTION IN CONFORMANCE WITH THE REQUIREMENTS OF THE LAND SURVEYOR'S ACT AT THE REQUEST OF MR. LAWRENCE IN JANUARY, 1999

Lawrence P Doyle
LAWRENCE P. DOYLE P.L.S. 4694
EXP. 9/30/99

LICENSED LAND SURVEYOR LAWRENCE P. DOYLE No. 4694 STATE OF CALIFORNIA

COUNTY SURVEYOR'S STATEMENT

THIS MAP HAS BEEN EXAMINED IN ACCORDANCE WITH SECTION 8766 OF THE LAND SURVEYORS ACT THIS 16TH DAY OF MARCH 1999

MEHDI MADJD SADJADI
COUNTY SURVEYOR

John M. Woolley
BY DEPUTY

REGISTERED PROFESSIONAL ENGINEER JOHN M. WOOLEY No 26450 Exp 3-31-00 CIVIL STATE OF CALIFORNIA

RECORDER'S STATEMENT

FILED THIS 29TH DAY OF MARCH 19 AT 11:55 A.M. IN BOOK 1999 OF MAPS AT PAGE 54 AT THE REQUEST OF THE COUNTY OF MARIN DEPT. OF PUBLIC WORKS SERIAL NO. 1999-0024529 FEE $7.00

Joan C. Thayer
COUNTY RECORDER

G.A. Clema
BY DEPUTY

CAN NO. 1999M0054