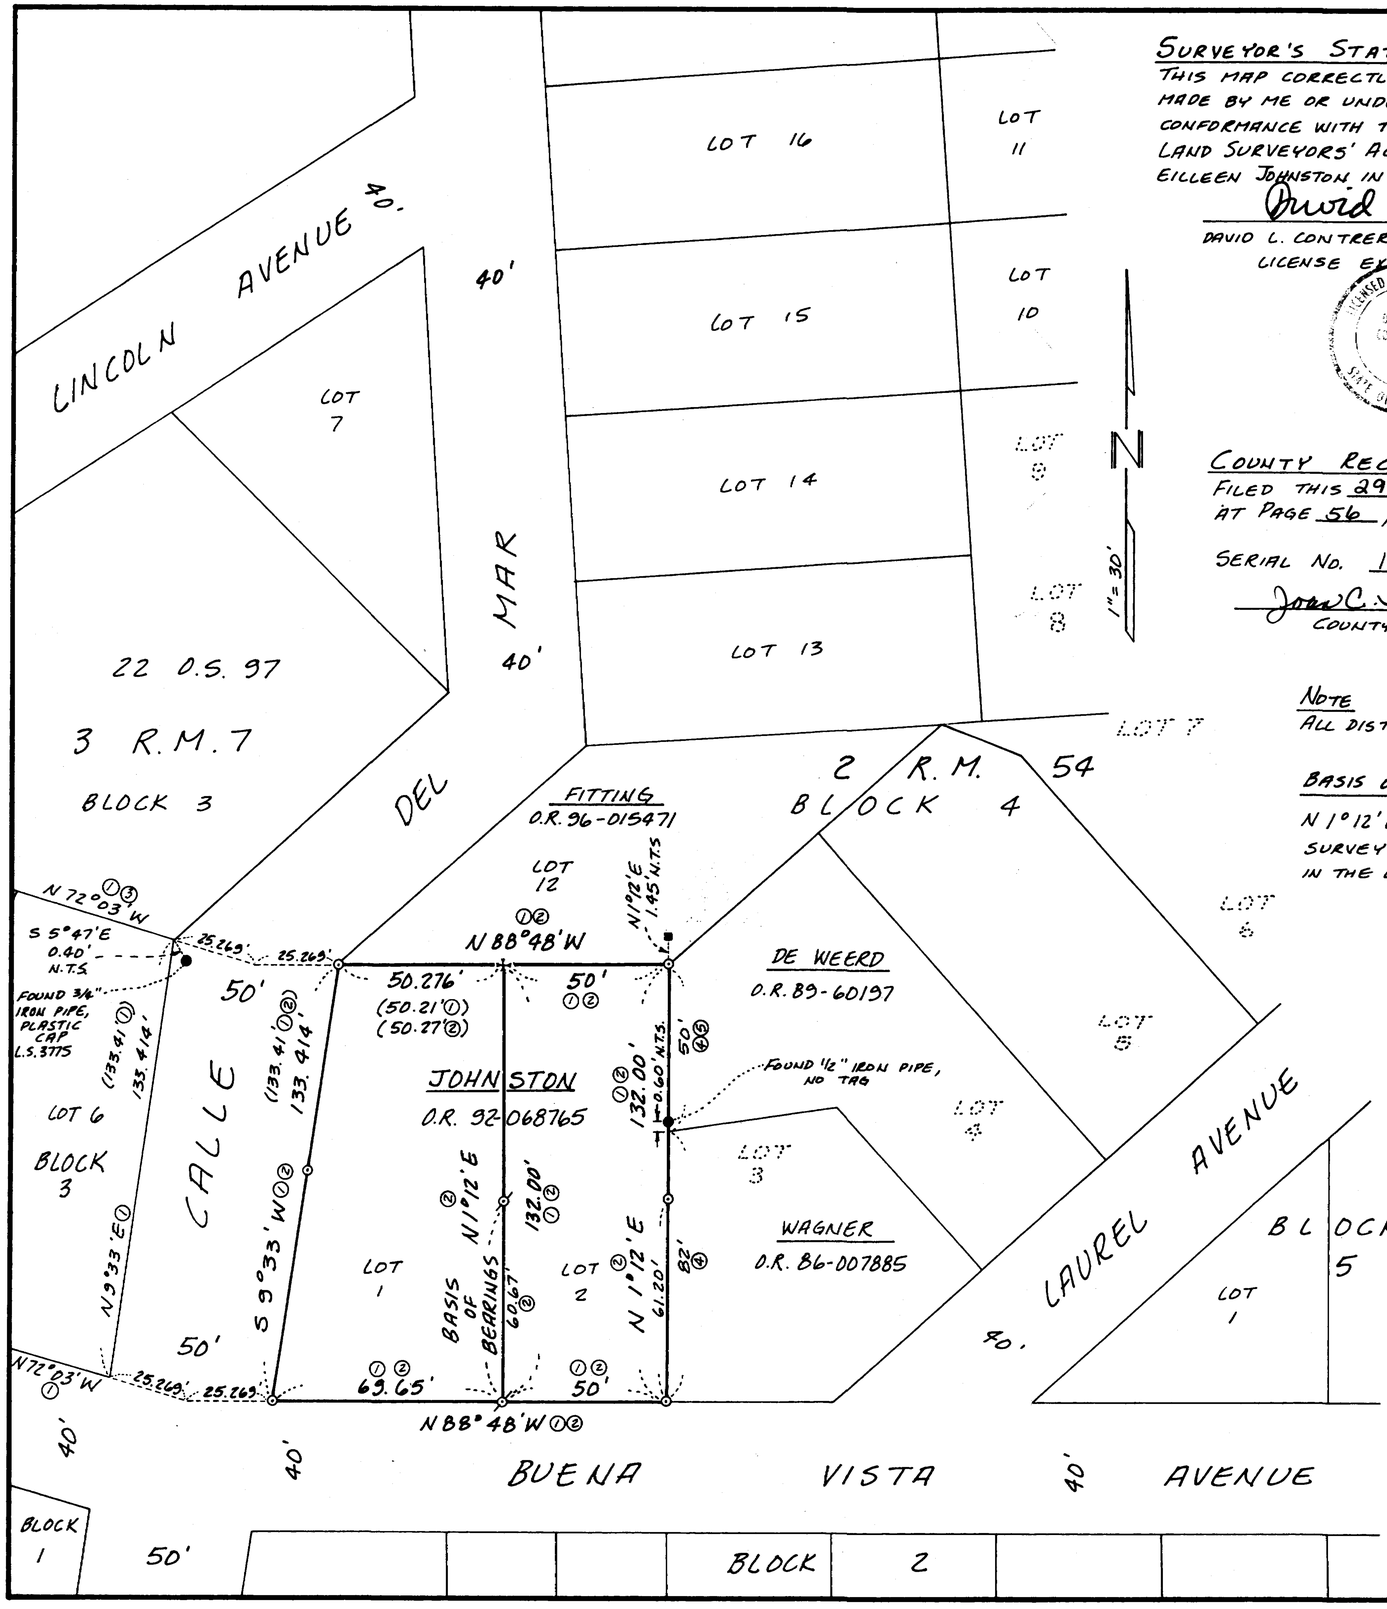

SURVEYOR'S STATEMENT

THIS MAP CORRECTLY REPRESENTS A SURVEY MADE BY ME OR UNDER MY DIRECTION IN CONFORMANCE WITH THE REQUIREMENTS OF THE LAND SURVEYORS' ACT AT THE REQUEST OF EILLEEN JOHNSTON IN AUGUST, 1998.

DAVID L. CONTRERAS L.S. 5065

LICENSE EXPIRES 6-30-99

LICENSED LAND SURVEYOR DAVID L. CONTRERAS 5065 STATE OF CALIFORNIA

COUNTY SURVEYOR'S STATEMENT

THIS MAP HAS BEEN EXAMINED IN ACCORDANCE WITH SECTION 8766 OF THE LAND SURVEYORS' ACT THIS 16TH DAY OF MARCH, 1999.

JOHN W. WORTHY No. 26450 REG. 9-2-00 CIVIL CALIFORNIA

MEHDI MADJD SADJADI
COUNTY SURVEYOR
John W. Worthy
BY DEPUTY

COUNTY RECORDER'S STATEMENT

FILED THIS 29TH DAY OF MARCH, 1999, AT 11:55 A.M., IN BOOK 1999 OF MAPS, AT PAGE 56, AT THE REQUEST OF THE MARIN COUNTY DEPARTMENT OF PUBLIC WORKS.

SERIAL NO. 1999-0024531 FEE $7.00

Joan C. Thayer
COUNTY RECORDER

G A. Clima
BY DEPUTY

NOTE

ALL DISTANCES ARE IN FEET AND DECIMALS THEREOF

BASIS OF BEARINGS

N 1°12'E, 60.67' BETWEEN FOUND REDWOOD HUB REMNANTS, AS SHOWN ON UNRECORDED SURVEY (NO. 2085 BY HOOL & LOCKETT, DATED JULY 1963, A COPY OF WHICH IS ON FILE IN THE OFFICE OF DAVID L. CONTRERAS, LAND SURVEYOR.

LEGEND

- ● = FOUND POINT AS NOTED
- ■ = FOUND 2"x2" REDWOOD HUB WITH TAG, R.C.E. 12510
- ⌀ = FOUND REMNANTS OF REDWOOD HUB, REPLACED WITH 1/2" REBAR, PLASTIC CAP, L.S. 5065
- ⊙ = SET 1/2" REBAR WITH PLASTIC CAP, L.S. 5065
- ✢ = SET CHISLED CROSS IN ROCK WALL
- N.T.S. = NOT TO SCALE

RECORD REFERENCES

① = DATA PER 2 R.M. 54
② = DATA PER UNRECORDED SURVEY BY HOOL AND LOCKETT (NO. 2085), DATED JULY, 1963, COPY ON FILE IN OFFICE OF DAVID L. CONTRERAS, P.L.S.
③ = DATA PER 22 O.S. 97
④ = DATA PER O.R. 86-007885
⑤ = DATA PER O.R. 89-60197

RECORD OF SURVEY

LANDS OF JOHNSTON
O.R. 92-068765

BEING LOTS 1 AND 2, BLOCK 4, AS SHOWN ON "N.H. STINSON'S SUBDIVISION NO. 1 OF STINSON BEACH" FILED IN VOLUME 2 OF MAPS, PAGE 54 MARIN COUNTY RECORDS

VICINITY OF STINSON BEACH, MARIN COUNTY, CA

DAVID L. CONTRERAS, LAND SURVEYOR
20 VIVIAN CT. NOVATO, CA 94947
(415) 892-5905

SCALE: 1" = 30' AUGUST, 1998

A.P.N.'s 195-175-10 & 11 SHEET 1 OF 1

CAN No 1999MØ56